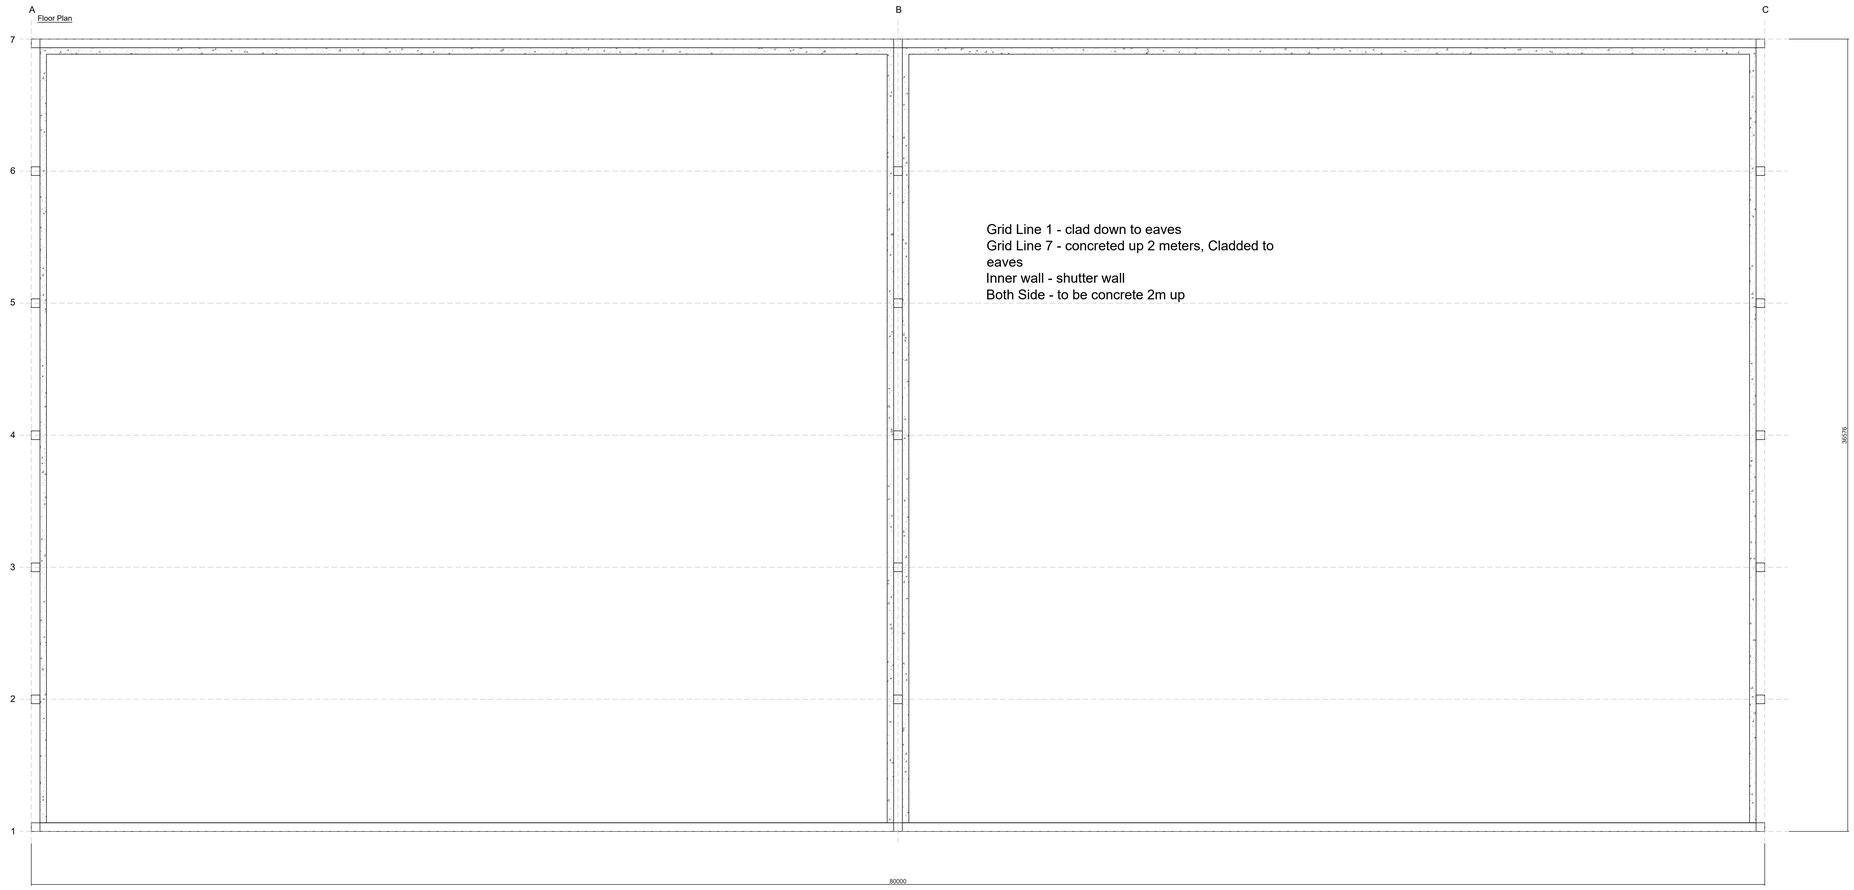


Grid Line 1 - clad down to eaves
Grid Line 7 - concreted up 2 meters, Cladded to eaves
Inner wall - shutter wall
Both Side - to be concrete 2m up

Roofing:
Fibre Cerment - Natural Grey
Side & end cladding:
Side - 2m Concrete panels
End - Box Profile Sheeting

Scale Bar (Metres)
0 1 2 3 4 5 10

*Note: Wind bracings are not shown - Drawing for planning purposes only

Revision	Date	Description

Floor Plan

FOWLER&GILBERT
Agricultural & Industrial Buildings

Client Name:	Phillips
Drawing number:	ST-23630-03
Drawn by:	FLA

SCALE
1:100 @ A1