


This drawing is protected under Copyright and at no time should any portion of this drawing be reproduced or copied without the permission of the Architect. (Design Copyright Act 1968).
DO NOT SCALE. Site dimensions to be checked/verified before work is commenced.
THIS DRAWING IS NOT FOR CONSTRUCTION AND MUST NOT BE USED FOR PURPOSES OTHER THAN THAT FOR WHICH IT IS PROVIDED. It is supplied without liability for any errors or omissions.
All drawings subject to Statutory Authority Approval.




front (South) elevation

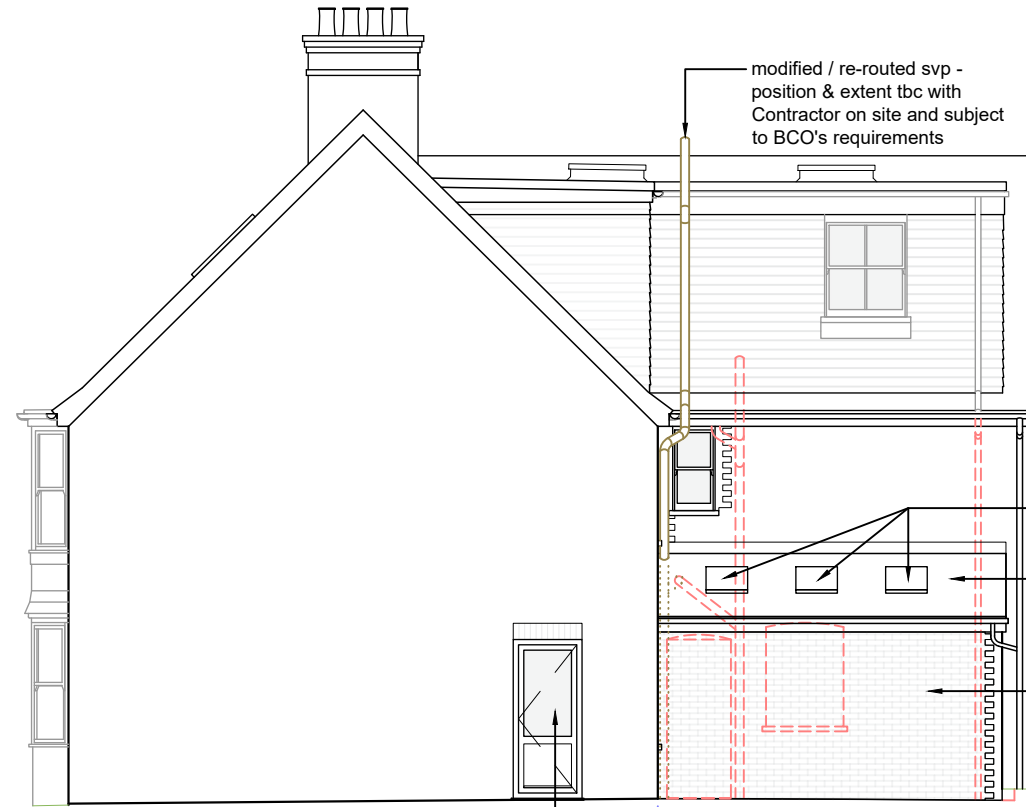

side (East) elevation

velux roof windows, or similar approved
Ashmore interlocking double plain roof tiles, or similar approved (min roof pitch 22.5°)
brickwork & feature corner details to match existing


new S/O in side wall with part opaque glazed doorset, frame colour to be white

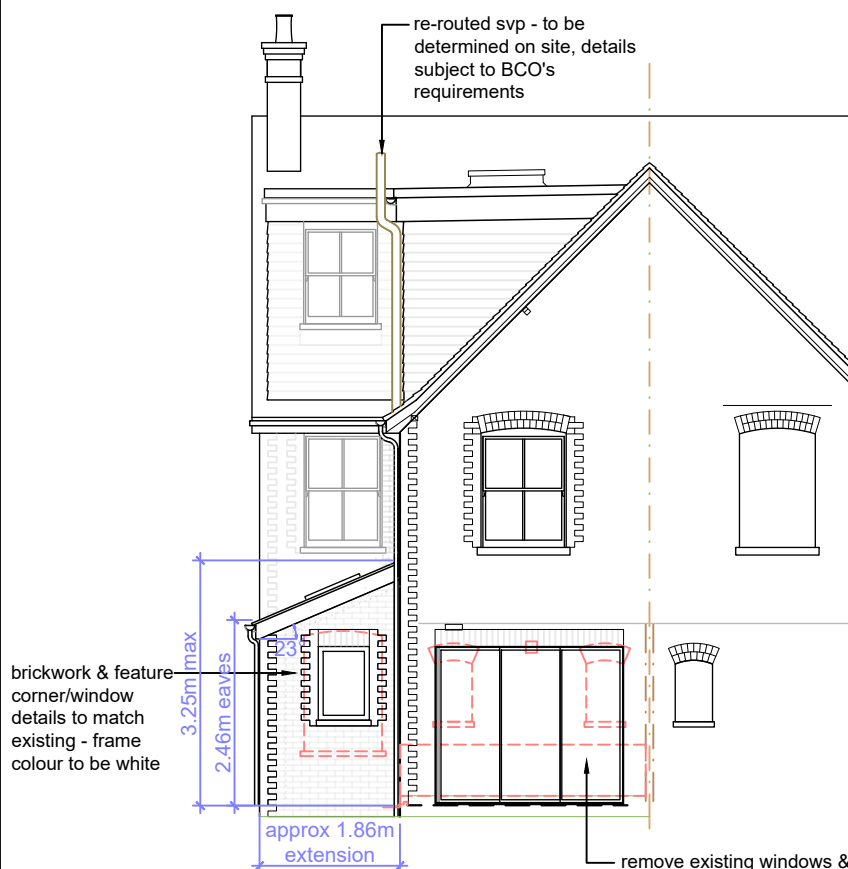

rear (North) elevation

brickwork & feature corner/window details to match existing - frame colour to be white

remove existing windows & demolish inbetween / below to create new S/O for Slide 2000 slimline Smart Architectural Aluminium sliding doors by Dorking Window Co. Ltd, or similar approved - frame colour to be white
install brick soldier head detail above new S/O

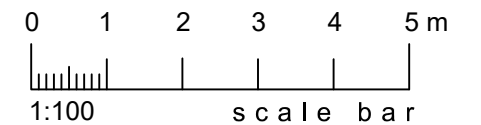

Rev	Reason for issue	Date
A	Modifications to suit structural design; new external door created in existing side wall	04/12/2025
B	ISSUED FOR PLANNING	12/01/2026

RM Architectural Drafting Services

Horsham West Sussex RH13 5SJ

Address: 41 Depot Road, Horsham, RH13 5HE

Project: Proposed Single Storey Rear Extension

Client: Butler & Pollard

Drawing Title: Elevations as Proposed

Scale: 1:100 at @ A3

Project No.: 074

Drawing No.: 06

Revision: B

Date: 13/10/2025

Status: HOUSEHOLDER PLANNING PERMISSION

This drawing is copyright & must not be used / reproduced without permission.
Do not scale. Site dimensions to be checked / verified before work is commenced.