Location Plan
Building west of Little Millfields
Rowhook Road, Rowhook

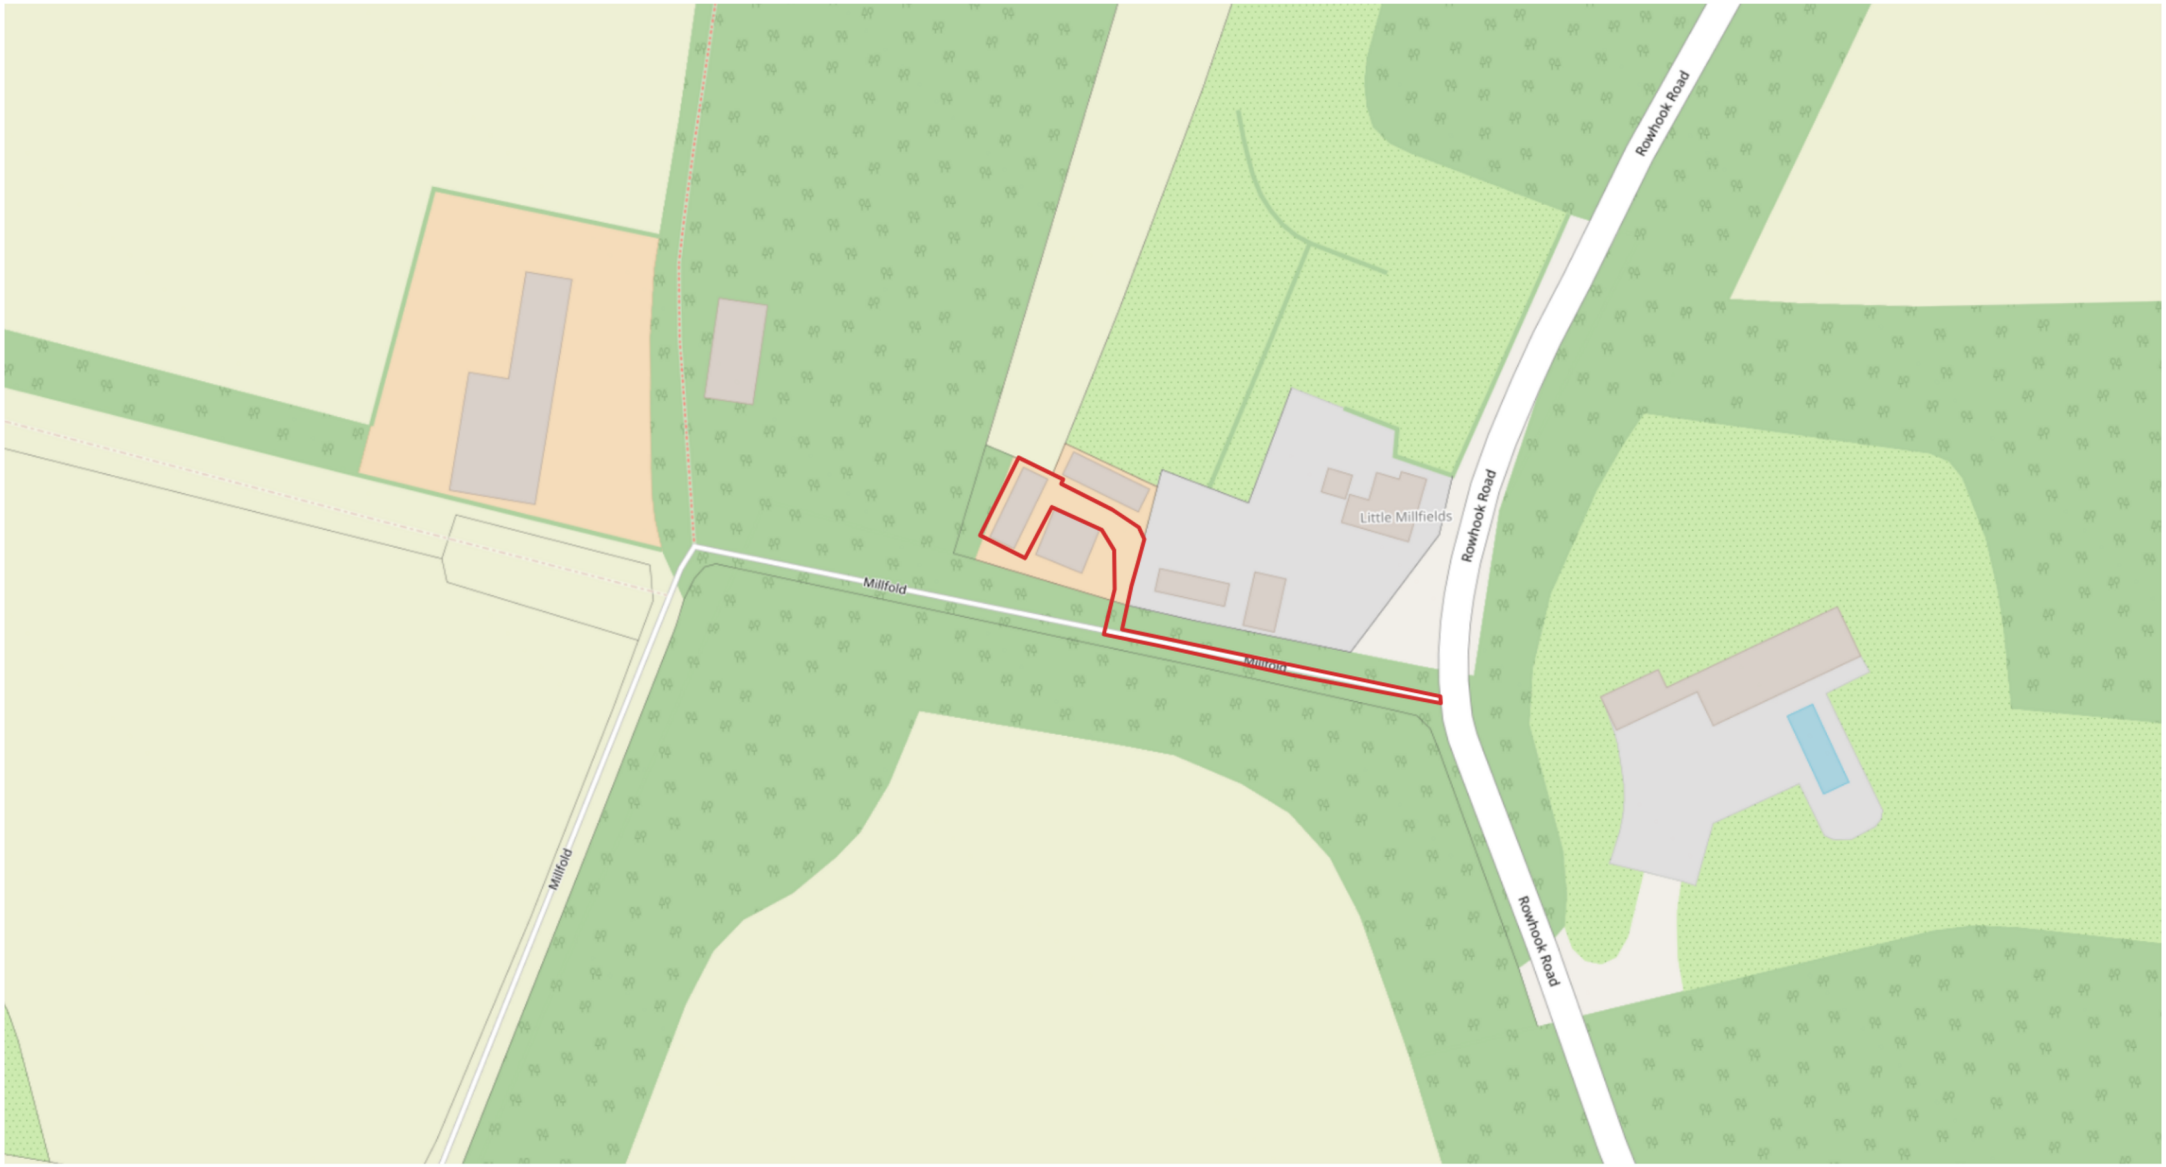

Produced on Land App, Jan 21, 2025.
© Crown copyright and database right 2025 (licence number 100059532)

50 m
Scale 1:1250 (at A4)

N