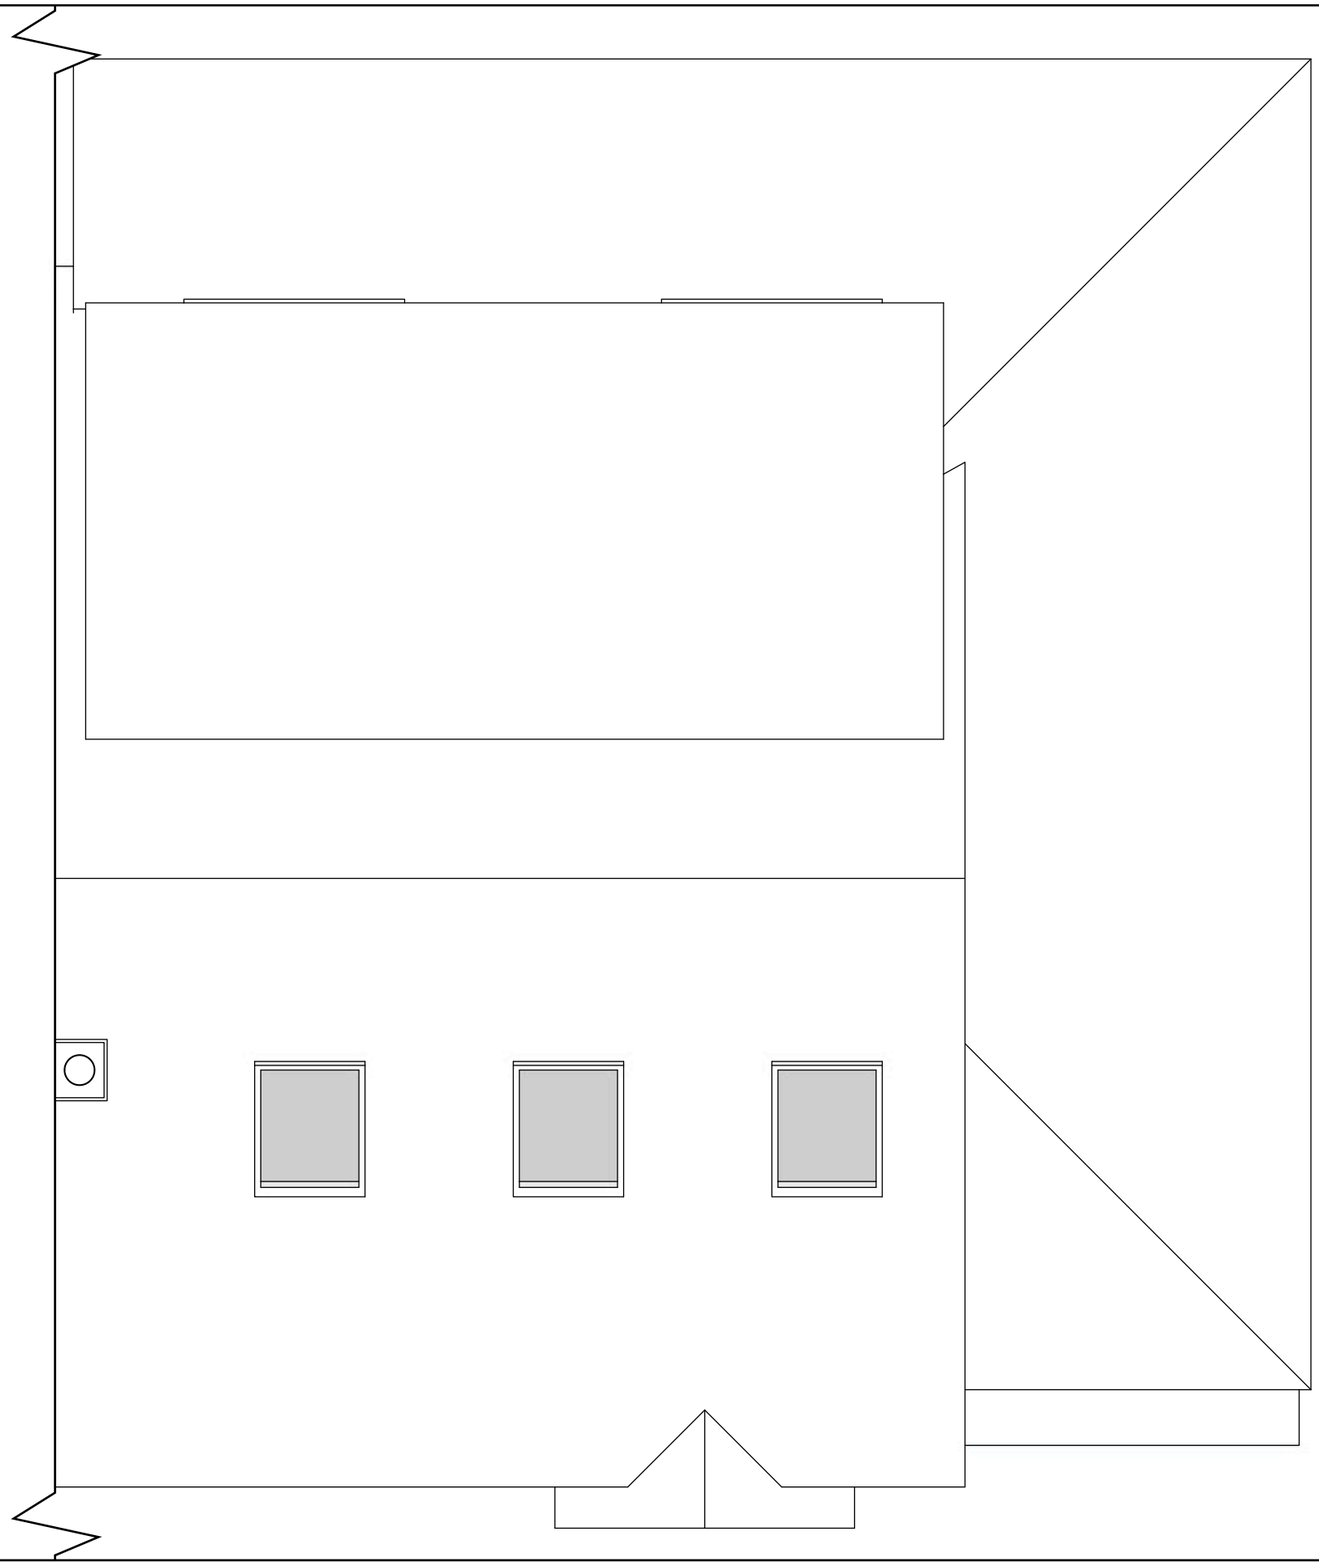

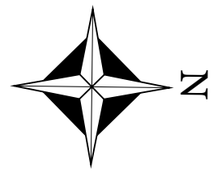

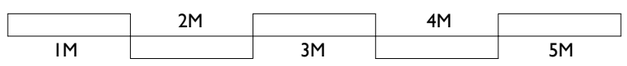

Scale 1:50 @ A3

PROPOSED ROOF PLAN

12 ROSEMARY AVENUE, STEYNING, BN44 3YS

ARCHITECTURE BY JAKE MCLEWEE BSC (HONS): ARCHITECTURAL TECHNOLOGY

REFERENCE / DATE

A 415-5_2

24/05/2024

ARCHITECTUREBYJAKE.CO.UK