


This drawing is the copyright of Gerald Moore RIBA. The contractor should check all dimensions on site.
No dimensions are to be scaled from this drawing except for planning purposes. It is the contractor's responsibility
to ensure that all works are in compliance with the current statutory requirements.

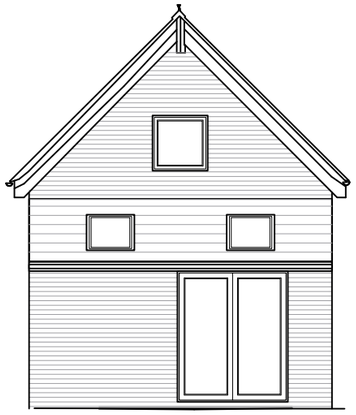


[North - Rear]

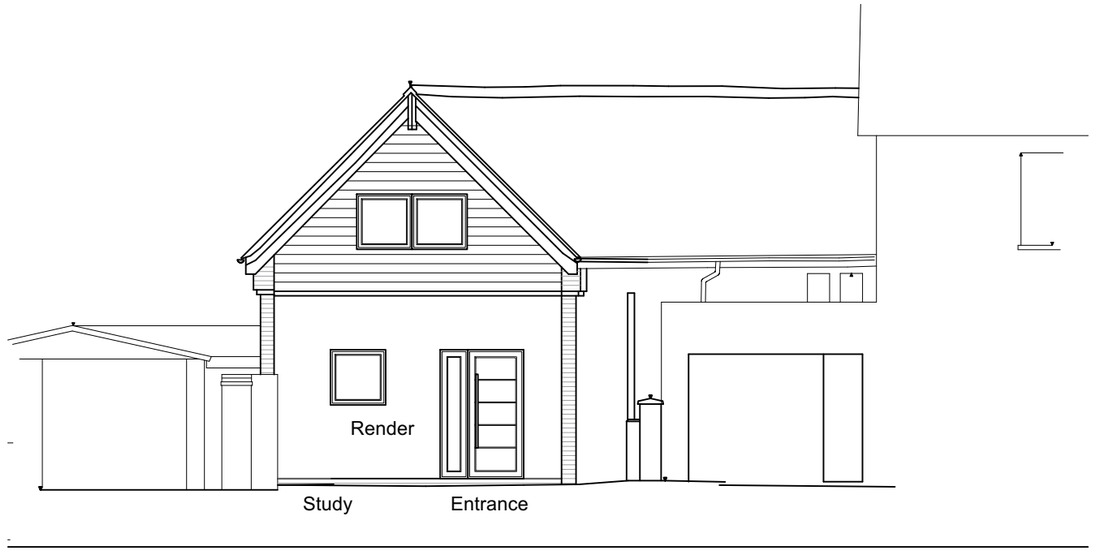


[South - Front Gladstone Road]

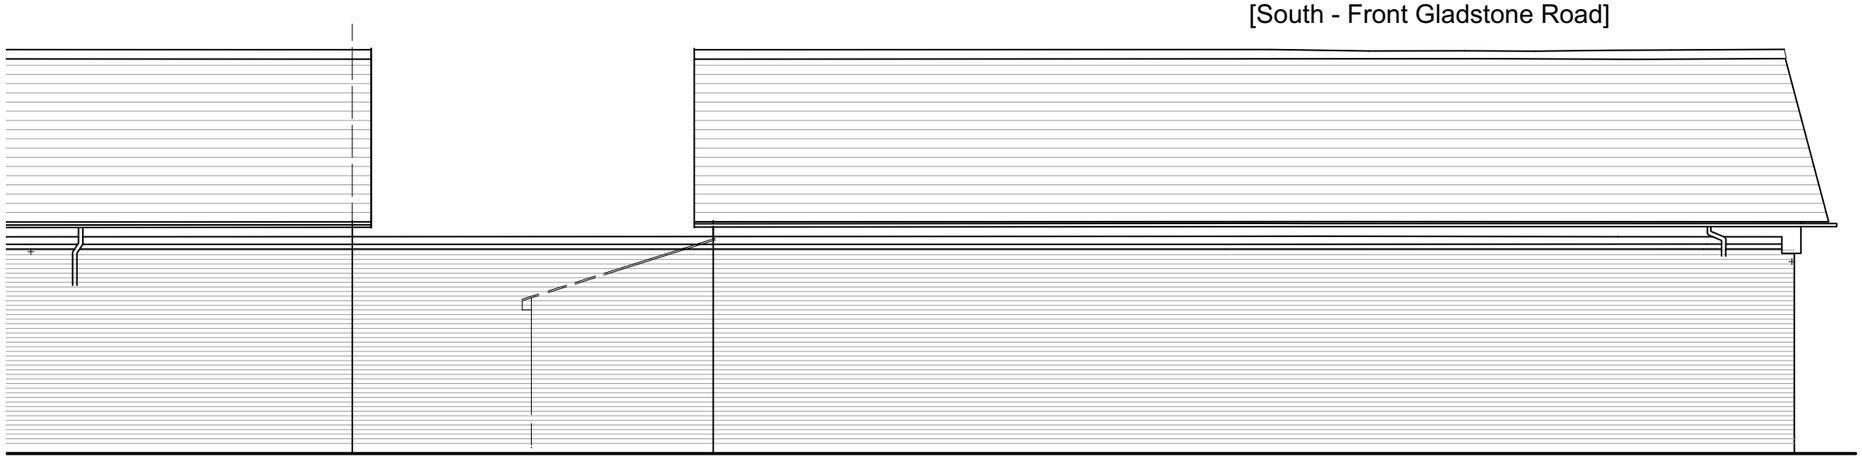

[West - Side]

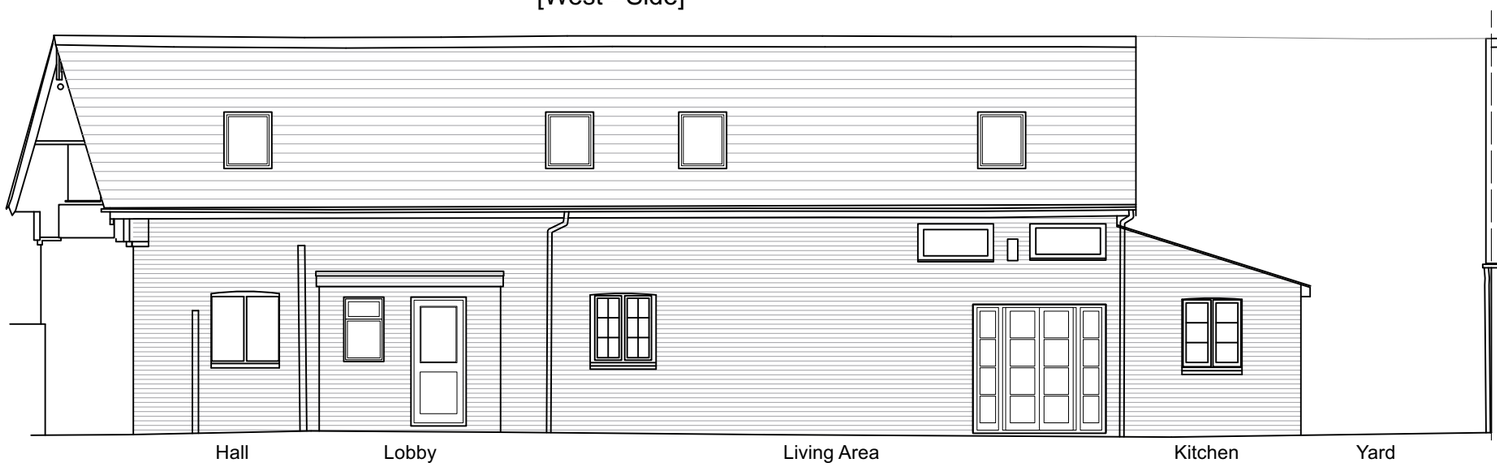

[East - Side]

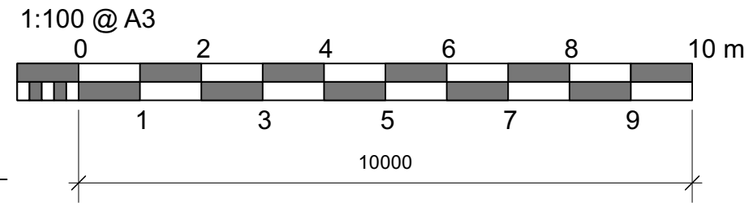

Rev	Date	Amend	Revision
A.	030624	gm	Plans revised to suit new yard.

Gerald Moore RIBA. Chartered Architect
1 Exmoor Crescent Worthing West Sussex BN13 2PL
Tel: 01903 609607 Mobile: 07793 00 44 62 e-mail: contact@geraldmooreriba.co.uk

Client: MR M & MRS A AVERY

Project: 42 GLADSTONE ROAD HORSHAM RH12 2NN

Drawing: PROPOSED ELEVATIONS

Drg No: 1836/23/P/03A

Scales: 1:100 **Date:** JAN 2024

Drawn: gm **Drawing Size:** A3