
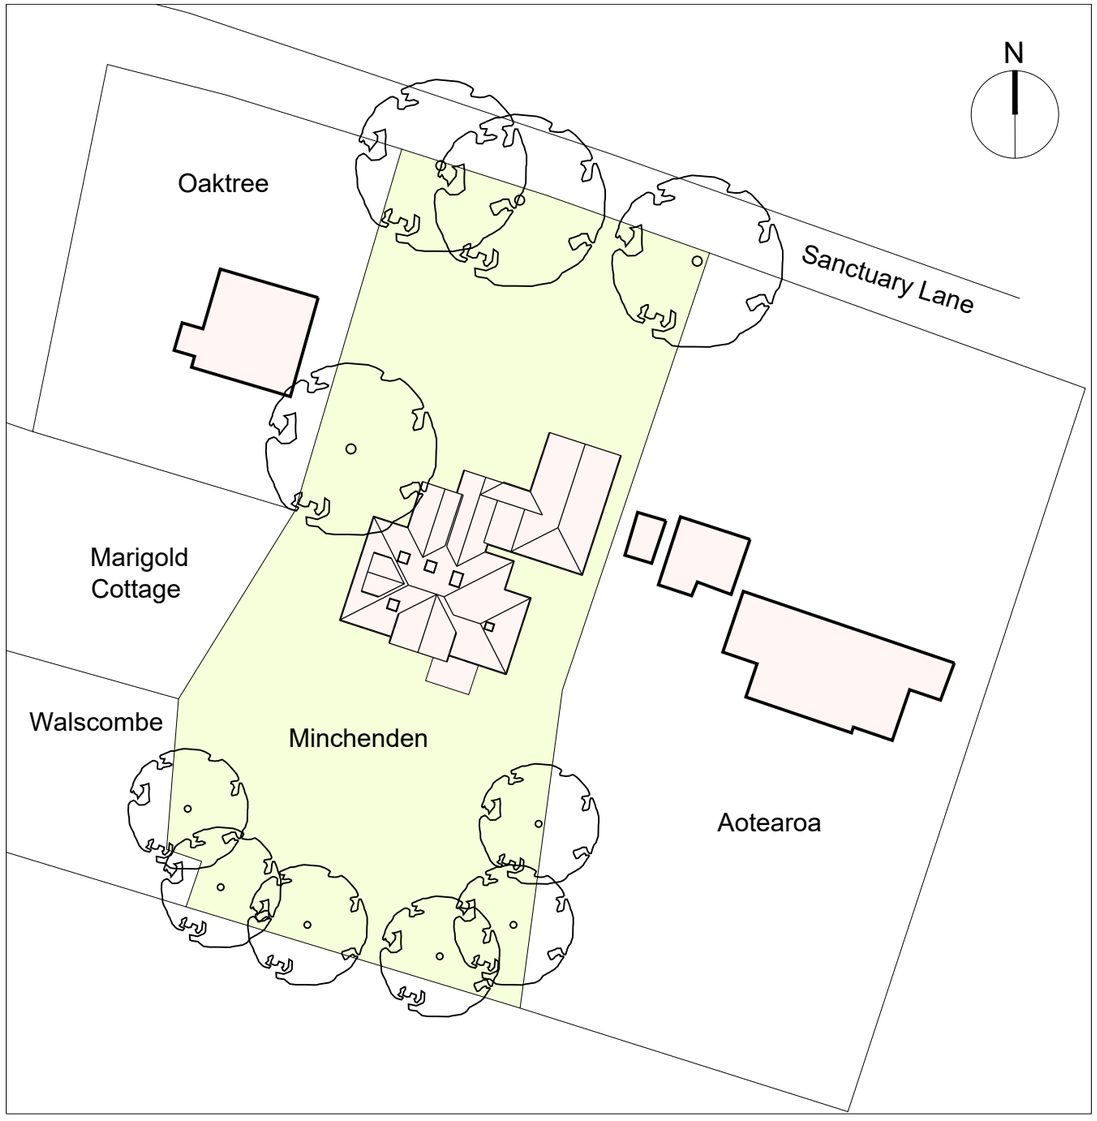


EXISTING BLOCK PLAN

0m 5m 12.5m 25m

Scale 1:500

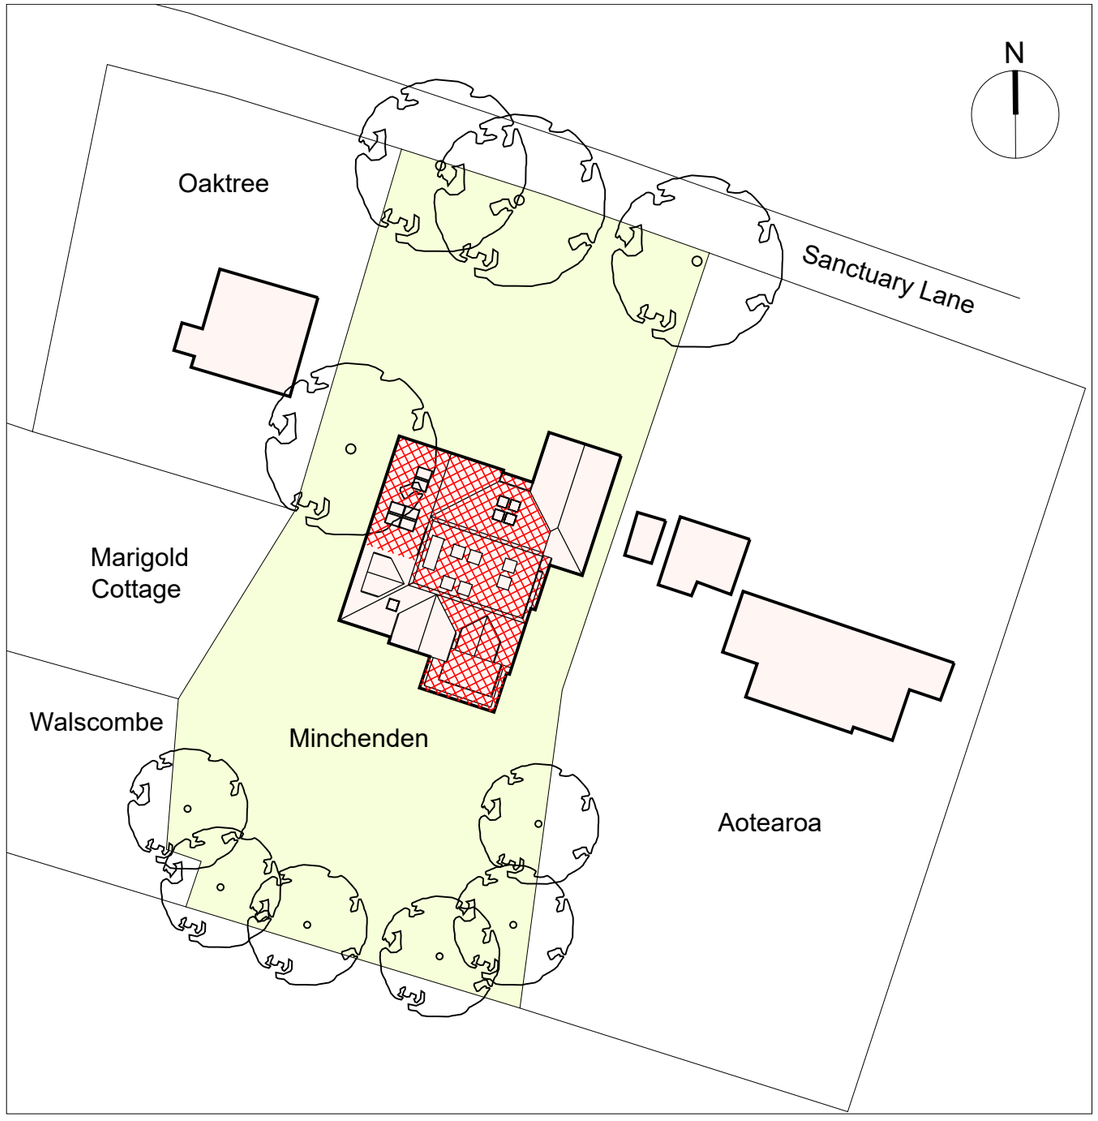

PROPOSED BLOCK PLAN

0m 5m 12.5m 25m

Scale 1:500

mark alford design architecture
Heatherlands Bracken Lane Storrington West Sussex RH20 3HS
T: 01903 740033 E: office@markalforddesign.com

client: MRS K MACDONALD

project title: MINCHENDEN, STORRINGTON
PROPOSED EXTENSIONS

drawing title: EXISTING and PROPOSED BLOCK PLANS

drawn by: MSA date: SEP 16 scale: 1:500 @ A3

issue status: design ☒ BofQ ☐ construction ☐ record ☐

drawing number: **15154 / P300** revision: **P1**

This drawing may not be used or reproduced without written consent. Copyright reserved
No dimensions to be scaled from this drawing. Copyright design and patents act 1988