



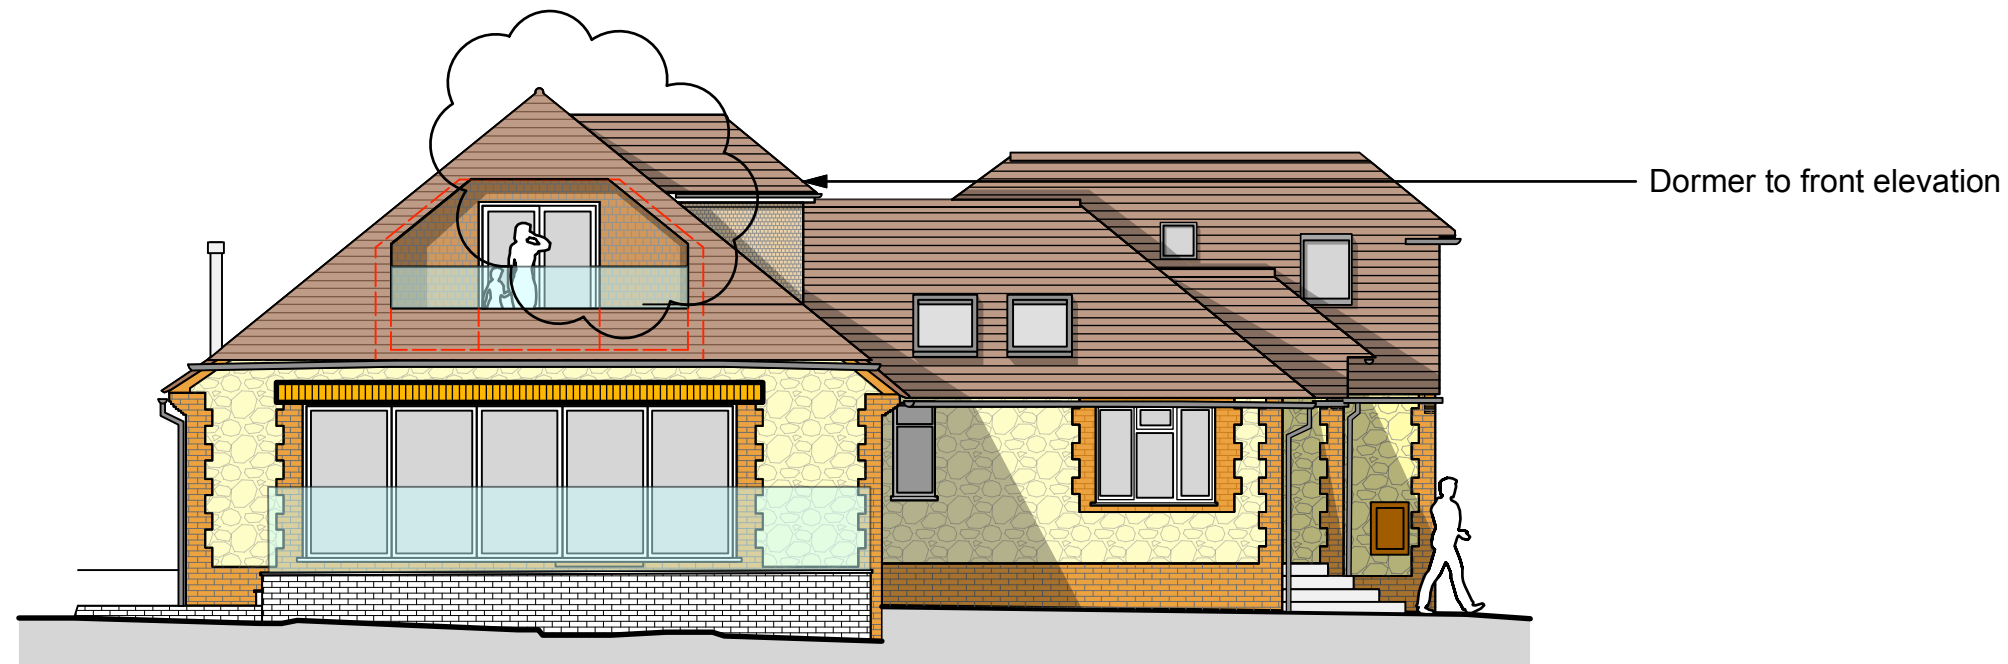


**01** Proposed  
South Elevation

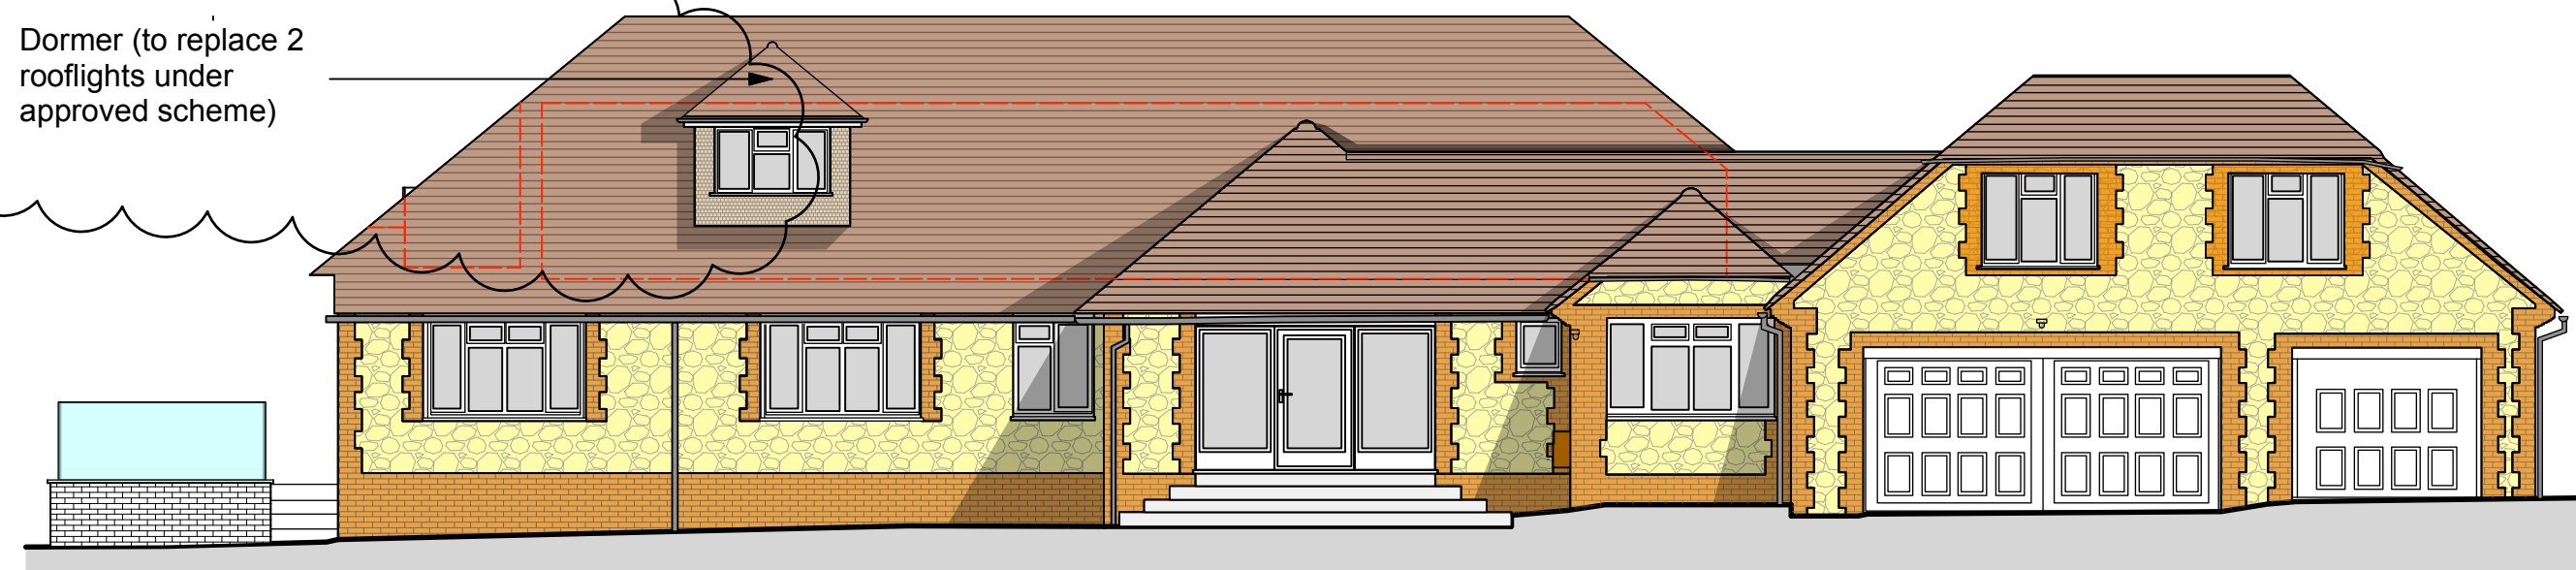

**02** Proposed  
East Elevation

0 5 10 15 20 M

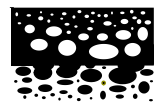

**BRIGGS + SANGER**  
CONSULTING STRUCTURAL ENGINEERS  
AND DESIGN CONSULTANTS

BRACKEN HOUSE, RANNOCH ROAD, CROWBOROUGH, EAST SUSSEX, TN6 1RB  
TEL: 01892 663188 FAX: 0870 838 1189 Email: mail@briggs-sanger.co.uk

Beechmore, Castlegate, West Chiltington  
Proposed extension and alterations

Proposed Elevations

Scale: 1/100 @ A3

1440.100.03 E