




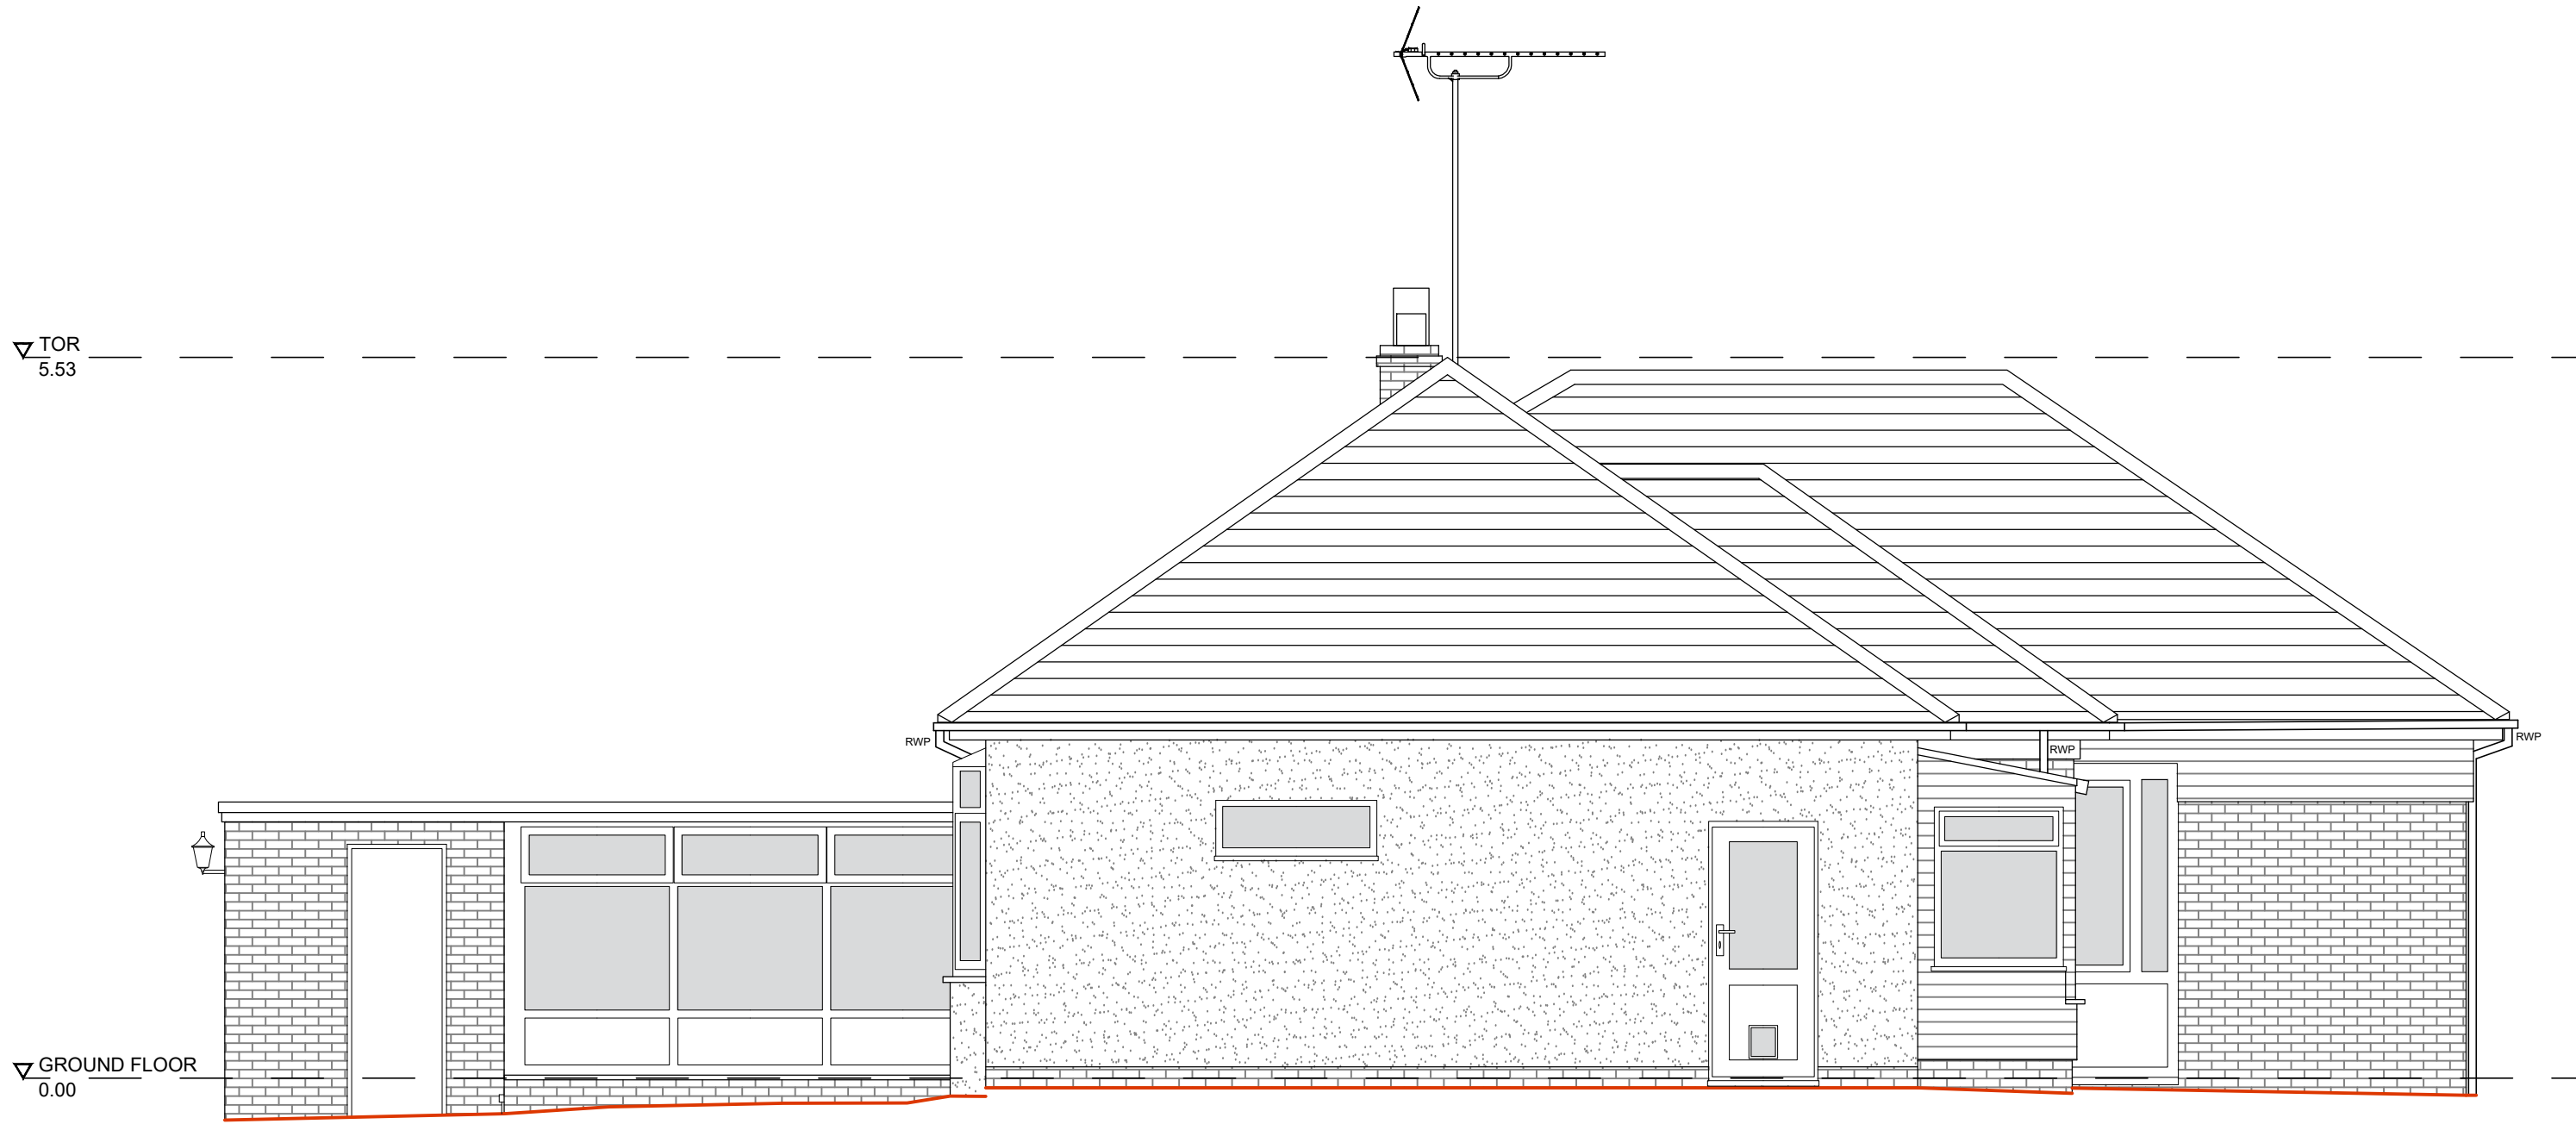

AS EXISTING SIDE ELEVATION (W) 1:50 @ A1

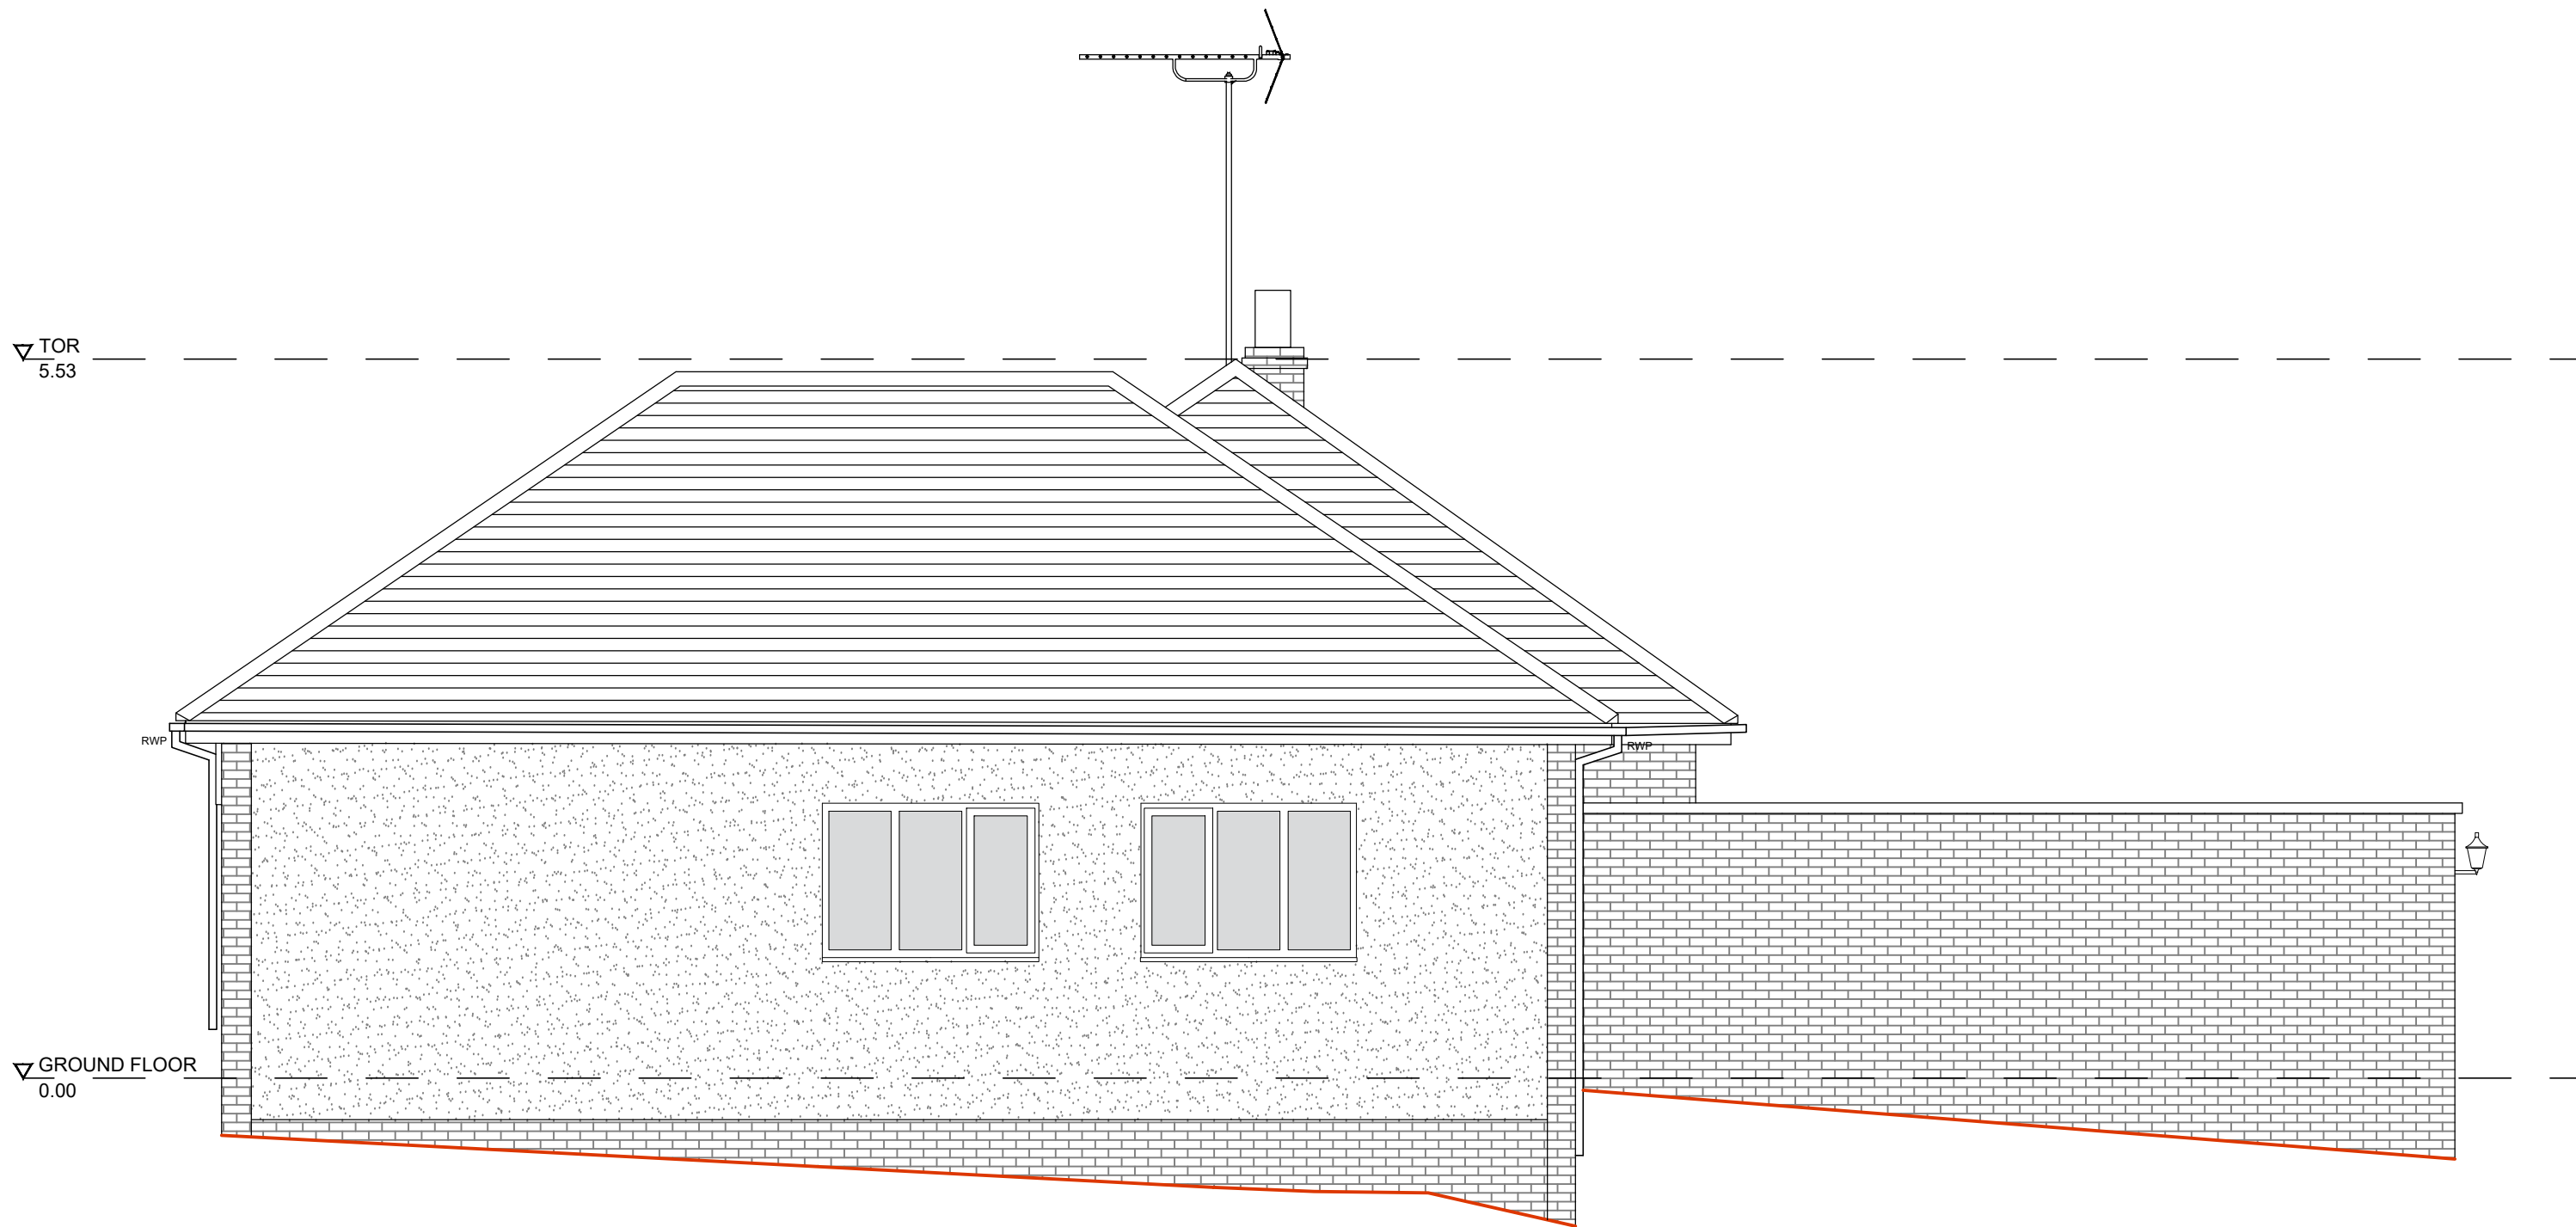

AS EXISTING SIDE ELEVATION (E) 1:50 @ A1

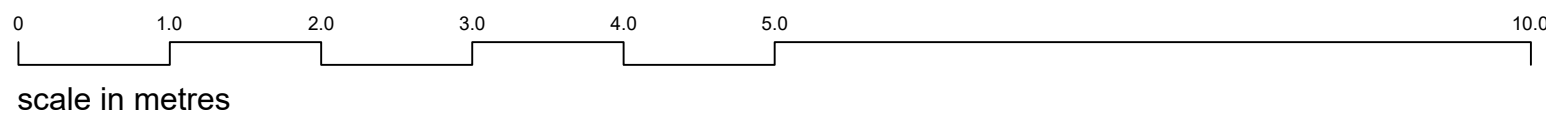

LIFE  
SIZE

01273 888 744  
studio@lifesizearchitecture.co.uk  
www.lifesizearchitecture.co.uk

description: date: revision:

title:  
**EXISTING SIDE  
ELEVATIONS**

project no: 24019GL drawing no: EX06

drawing status:  
**PLANNING**

client:  
ANNALIZE VAN ZYL

project:  
LITTLE FAIRSEAT, GEORGES LANE, STORRINGTON, RH20 3JH  
DEMOLITION AND REBUILD

date: 29/01/26 scale: 1:50 @ A1 drawn: CD checked: RB