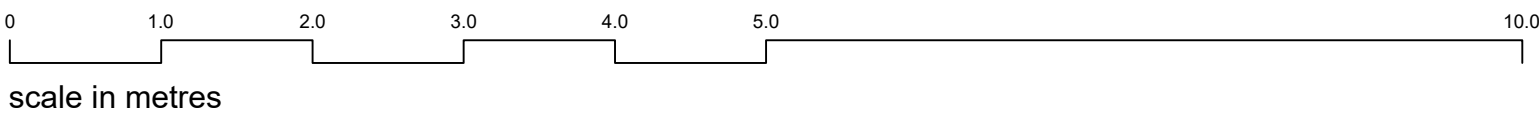


ROOF DEMOLITION PLAN 1:50 @ A1

[illegible]

LIFE SIZE

01273 688 744
studio@lifestylerearchitecture.co.uk

description:

title

ROOF DEMOLITION PLAN

project no:

Drawing no:

24019GL PR03

drawing status:

PLANNIN
client:
ANNALIZE VAN ZYL

project

LITTLE FAIRSEAT, GEORGES LANE, STORRINGTON, RH20 3JH
DEMOLITION AND REBUILD

date:
29/01/26

scale:
1:50 @ A1

drawn:
CD

checked
RB

RB