



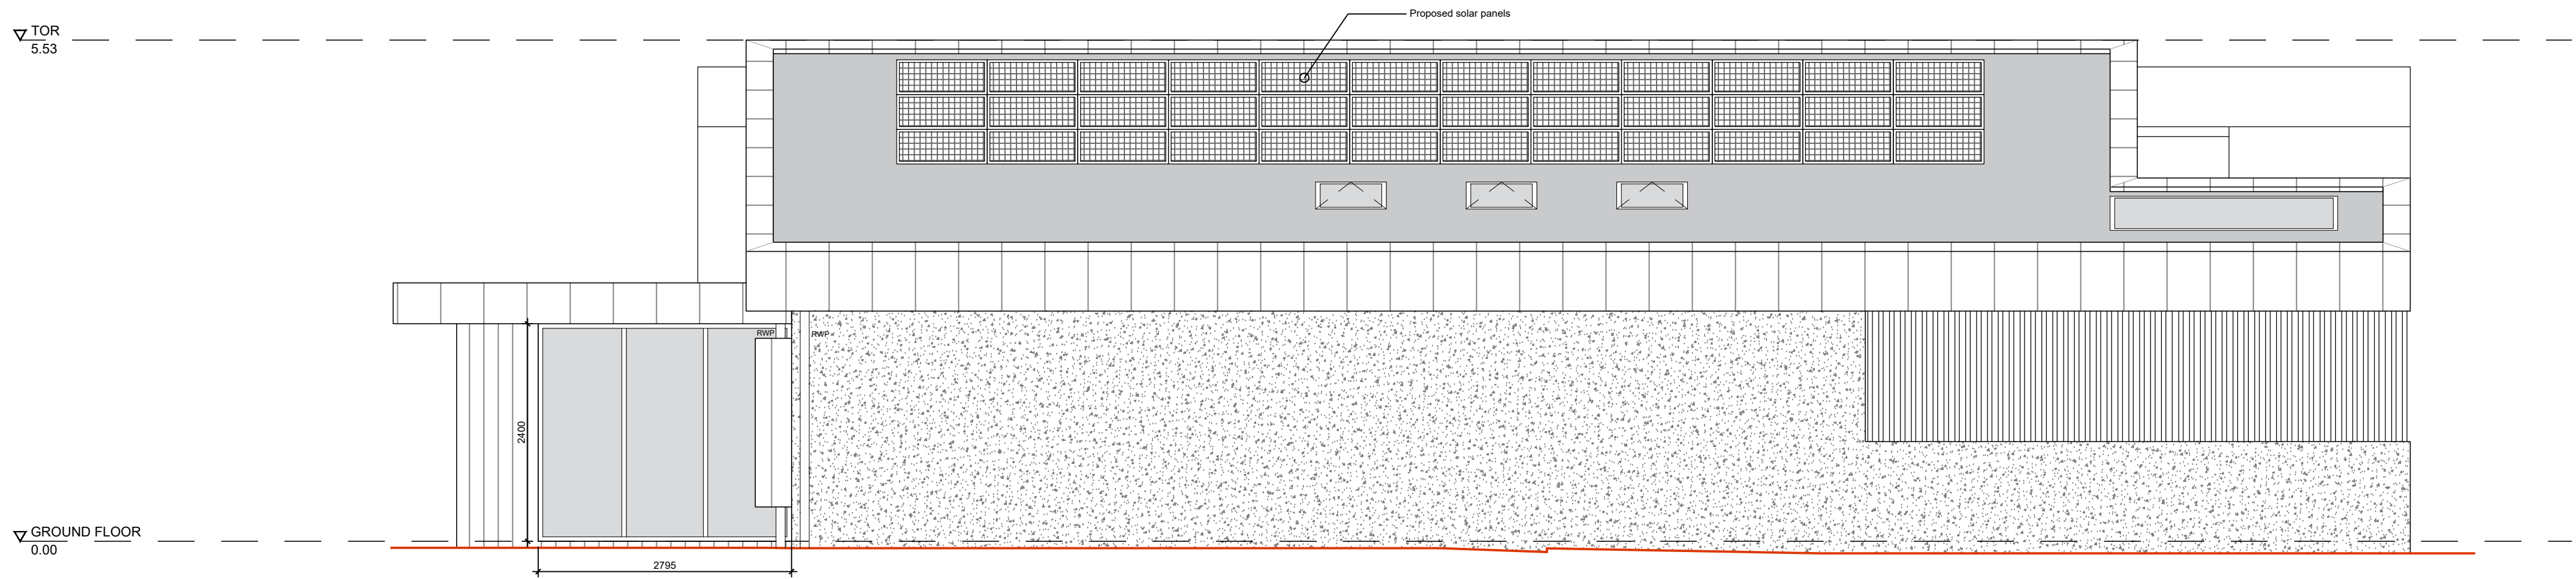


PROPOSED SIDE ELEVATION (W) 1:50 @ A1

MATERIAL KEY

- ALUMINUM CLADDING
- EPDM RUBBER ROOF
- TIMBER EFFECT CLADDING
- STONE CLADDING
- RENDER
- BLACK ALUMINIUM RAINWATER GOODS

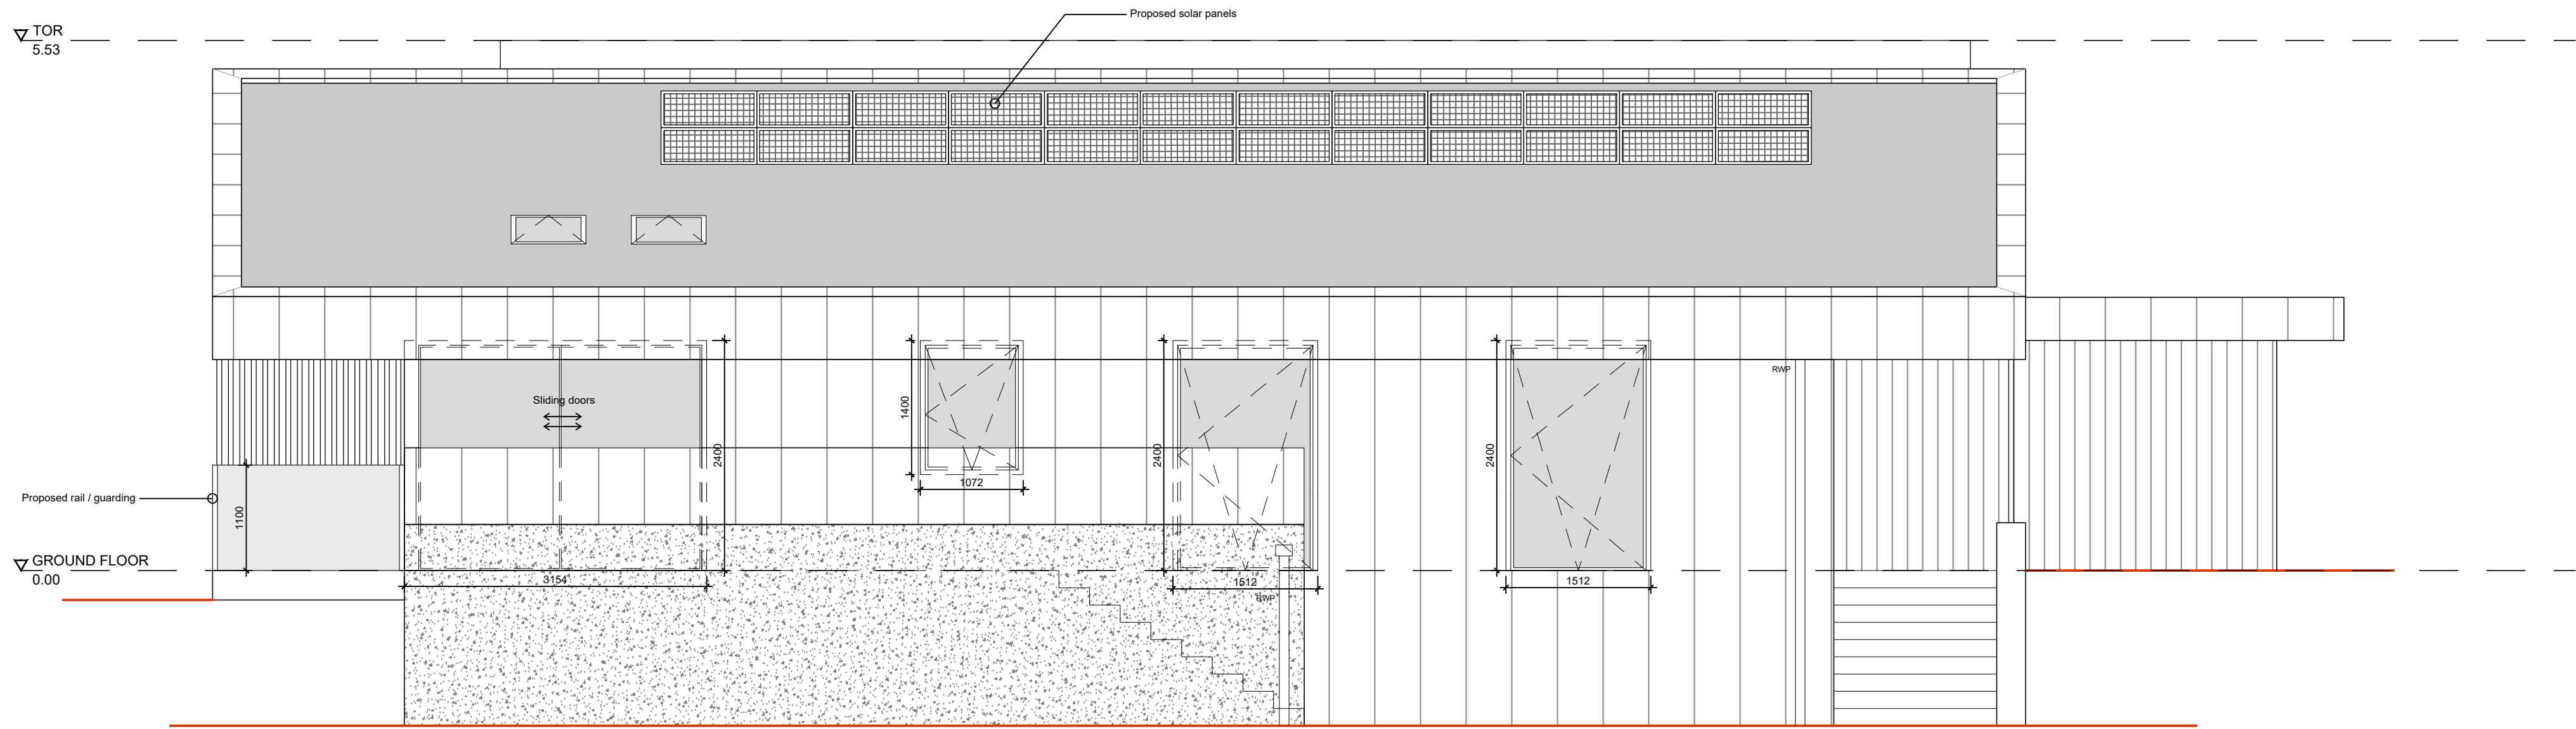

PROPOSED SIDE ELEVATION (E) 1:50 @ A1

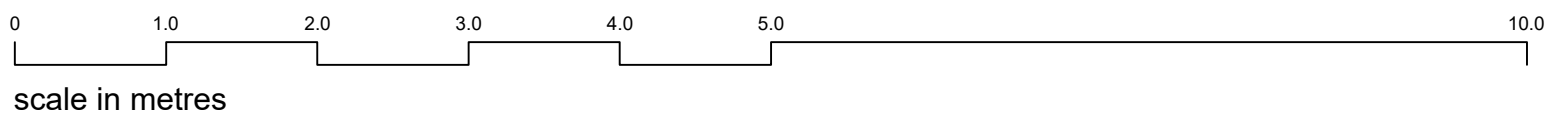

LIFE
SIZE

01273 586 744
studio@lifesizearchitecture.co.uk
www.lifesizearchitecture.co.uk

description: date: revision:

PROPOSED SIDE ELEVATIONS

project no: 24019GL drawing no: PR08

drawing status:
PLANNING

client:
ANNALIZE VAN ZYL

project:
LITTLE FAIRSEAT, GEORGES LANE, STORRINGTON, RH20 3JH
DEMOLITION AND REBUILD

date: 29/01/26 scale: 1:50 @ A1 drawn: CD checked: RB