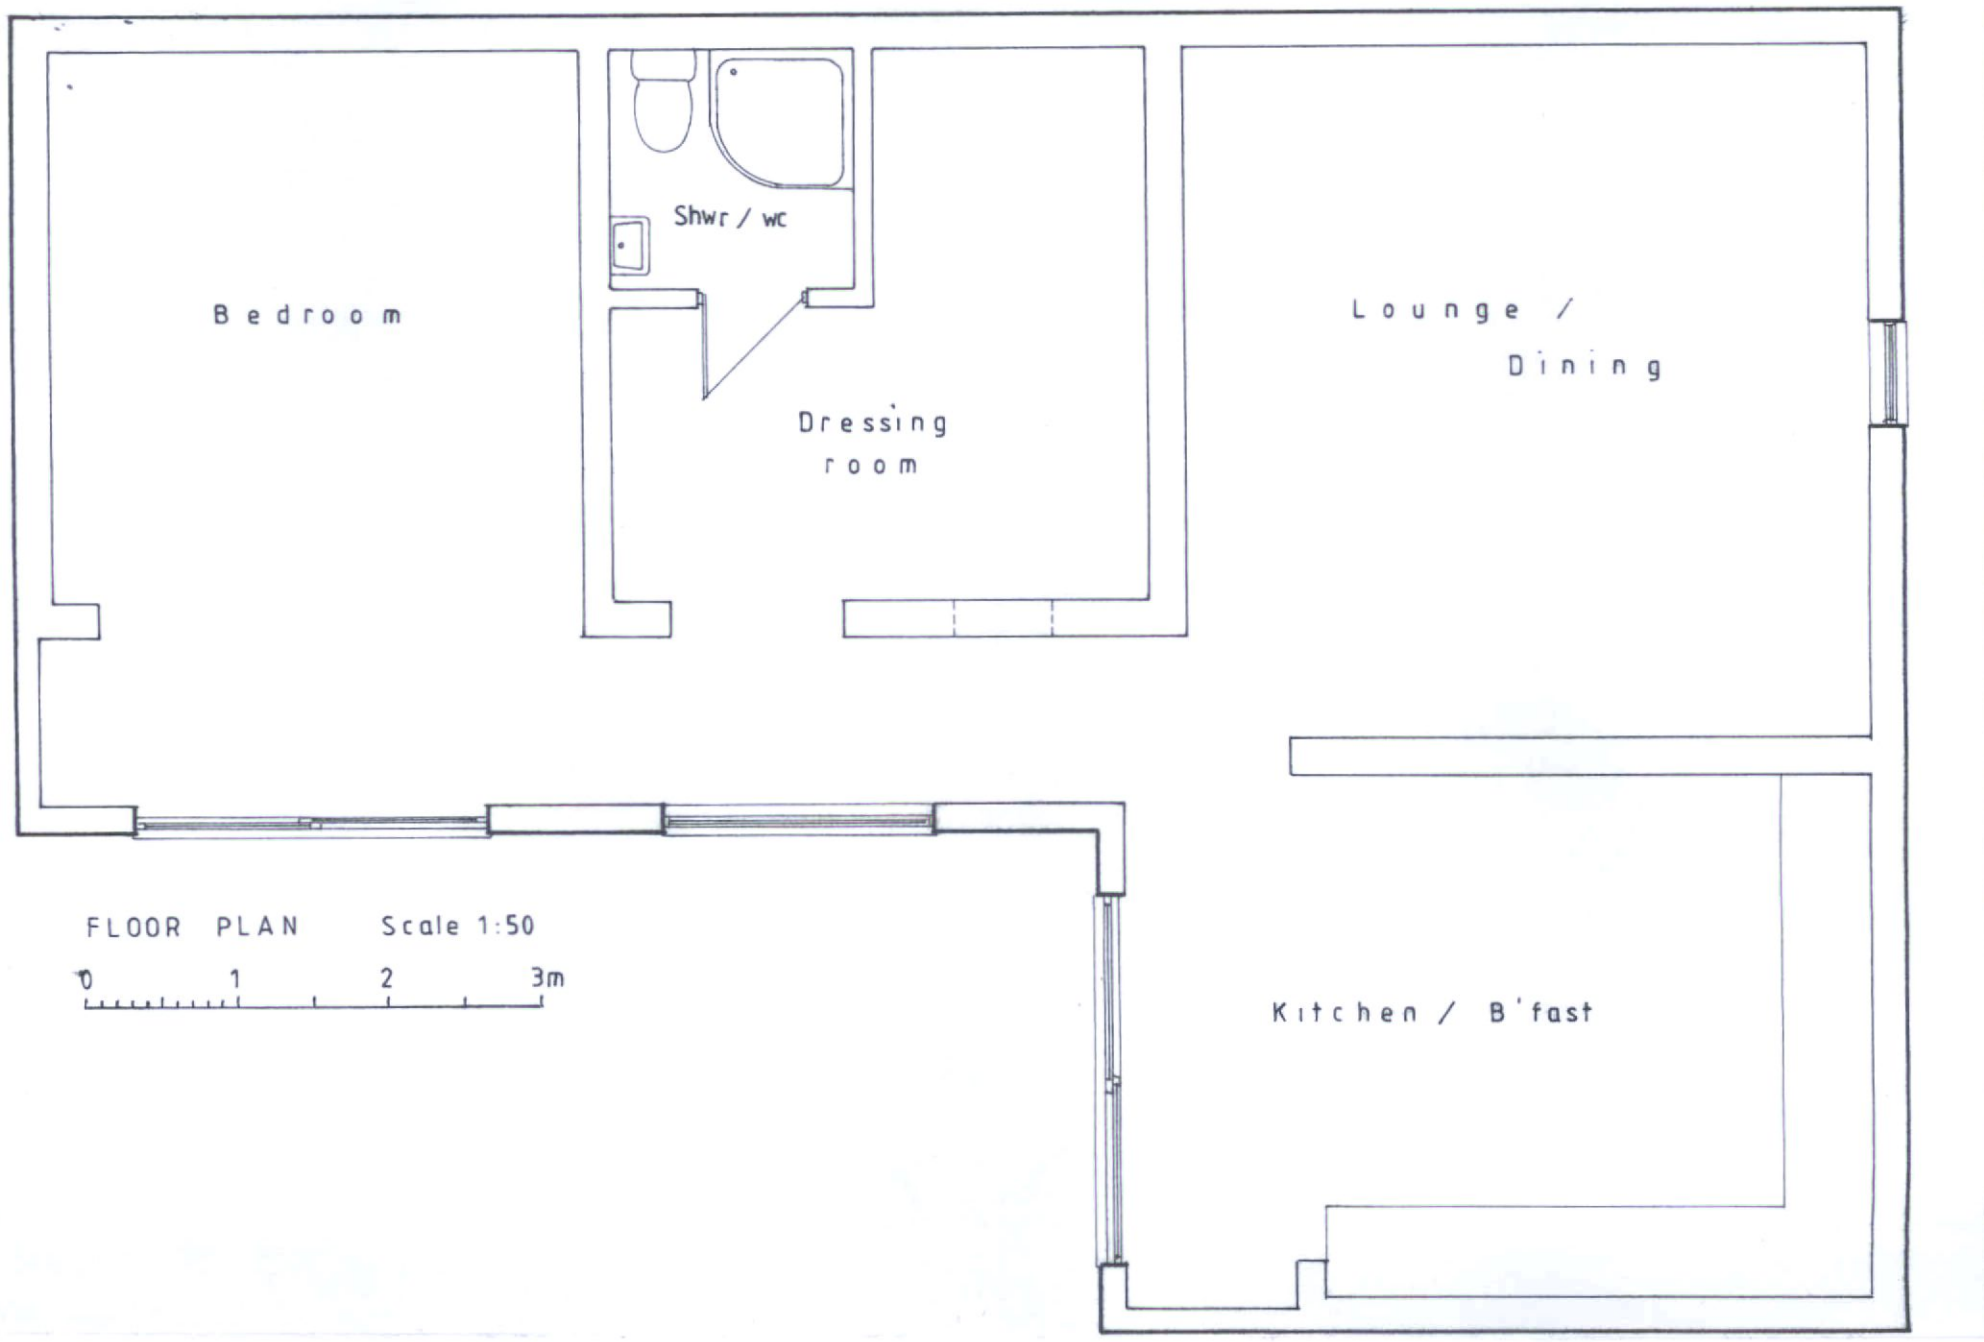

FLOOR PLAN Scale 1:50

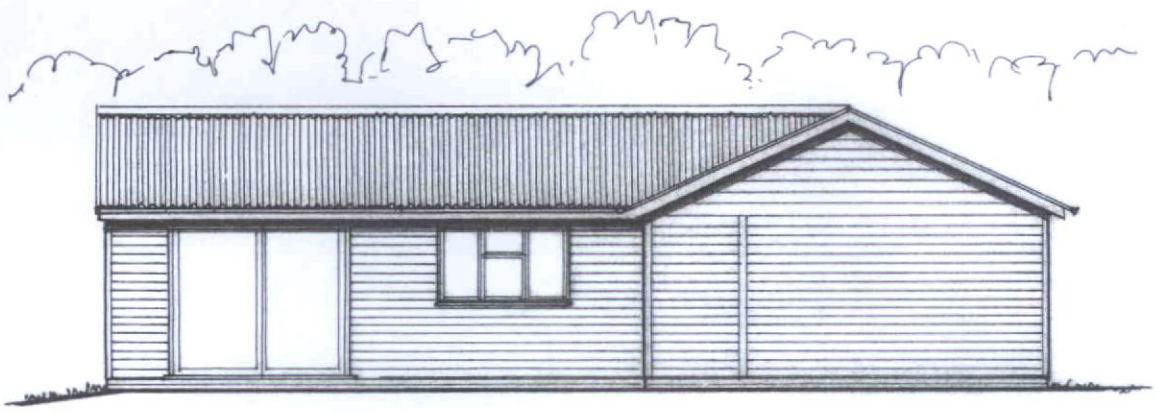

North Elevation

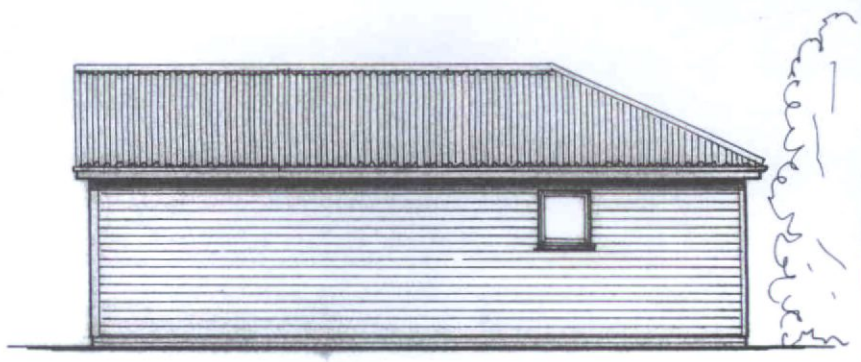

West Elevation

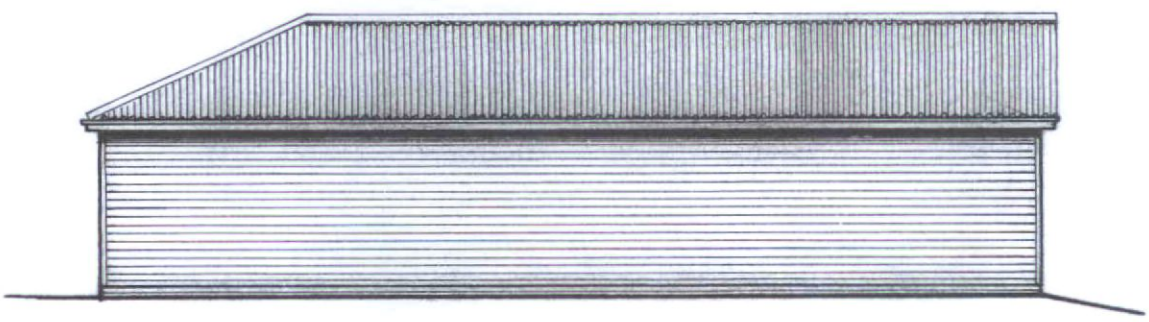

South Elevation

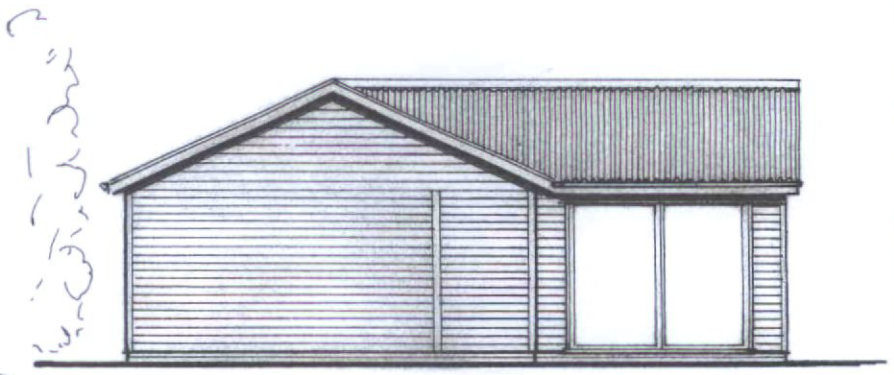

East Elevation

Scale 1:100

0 1 2 3 4 5m

PLAN No K P 4 EXISTING PLANS

FLOOR PLAN & ELEVATIONS SCALE 1 : 50 & 1 : 100

GOODWIN RISE,BILLINGSHURST ROAD,COOLHAM,WEST SUSSEX.