


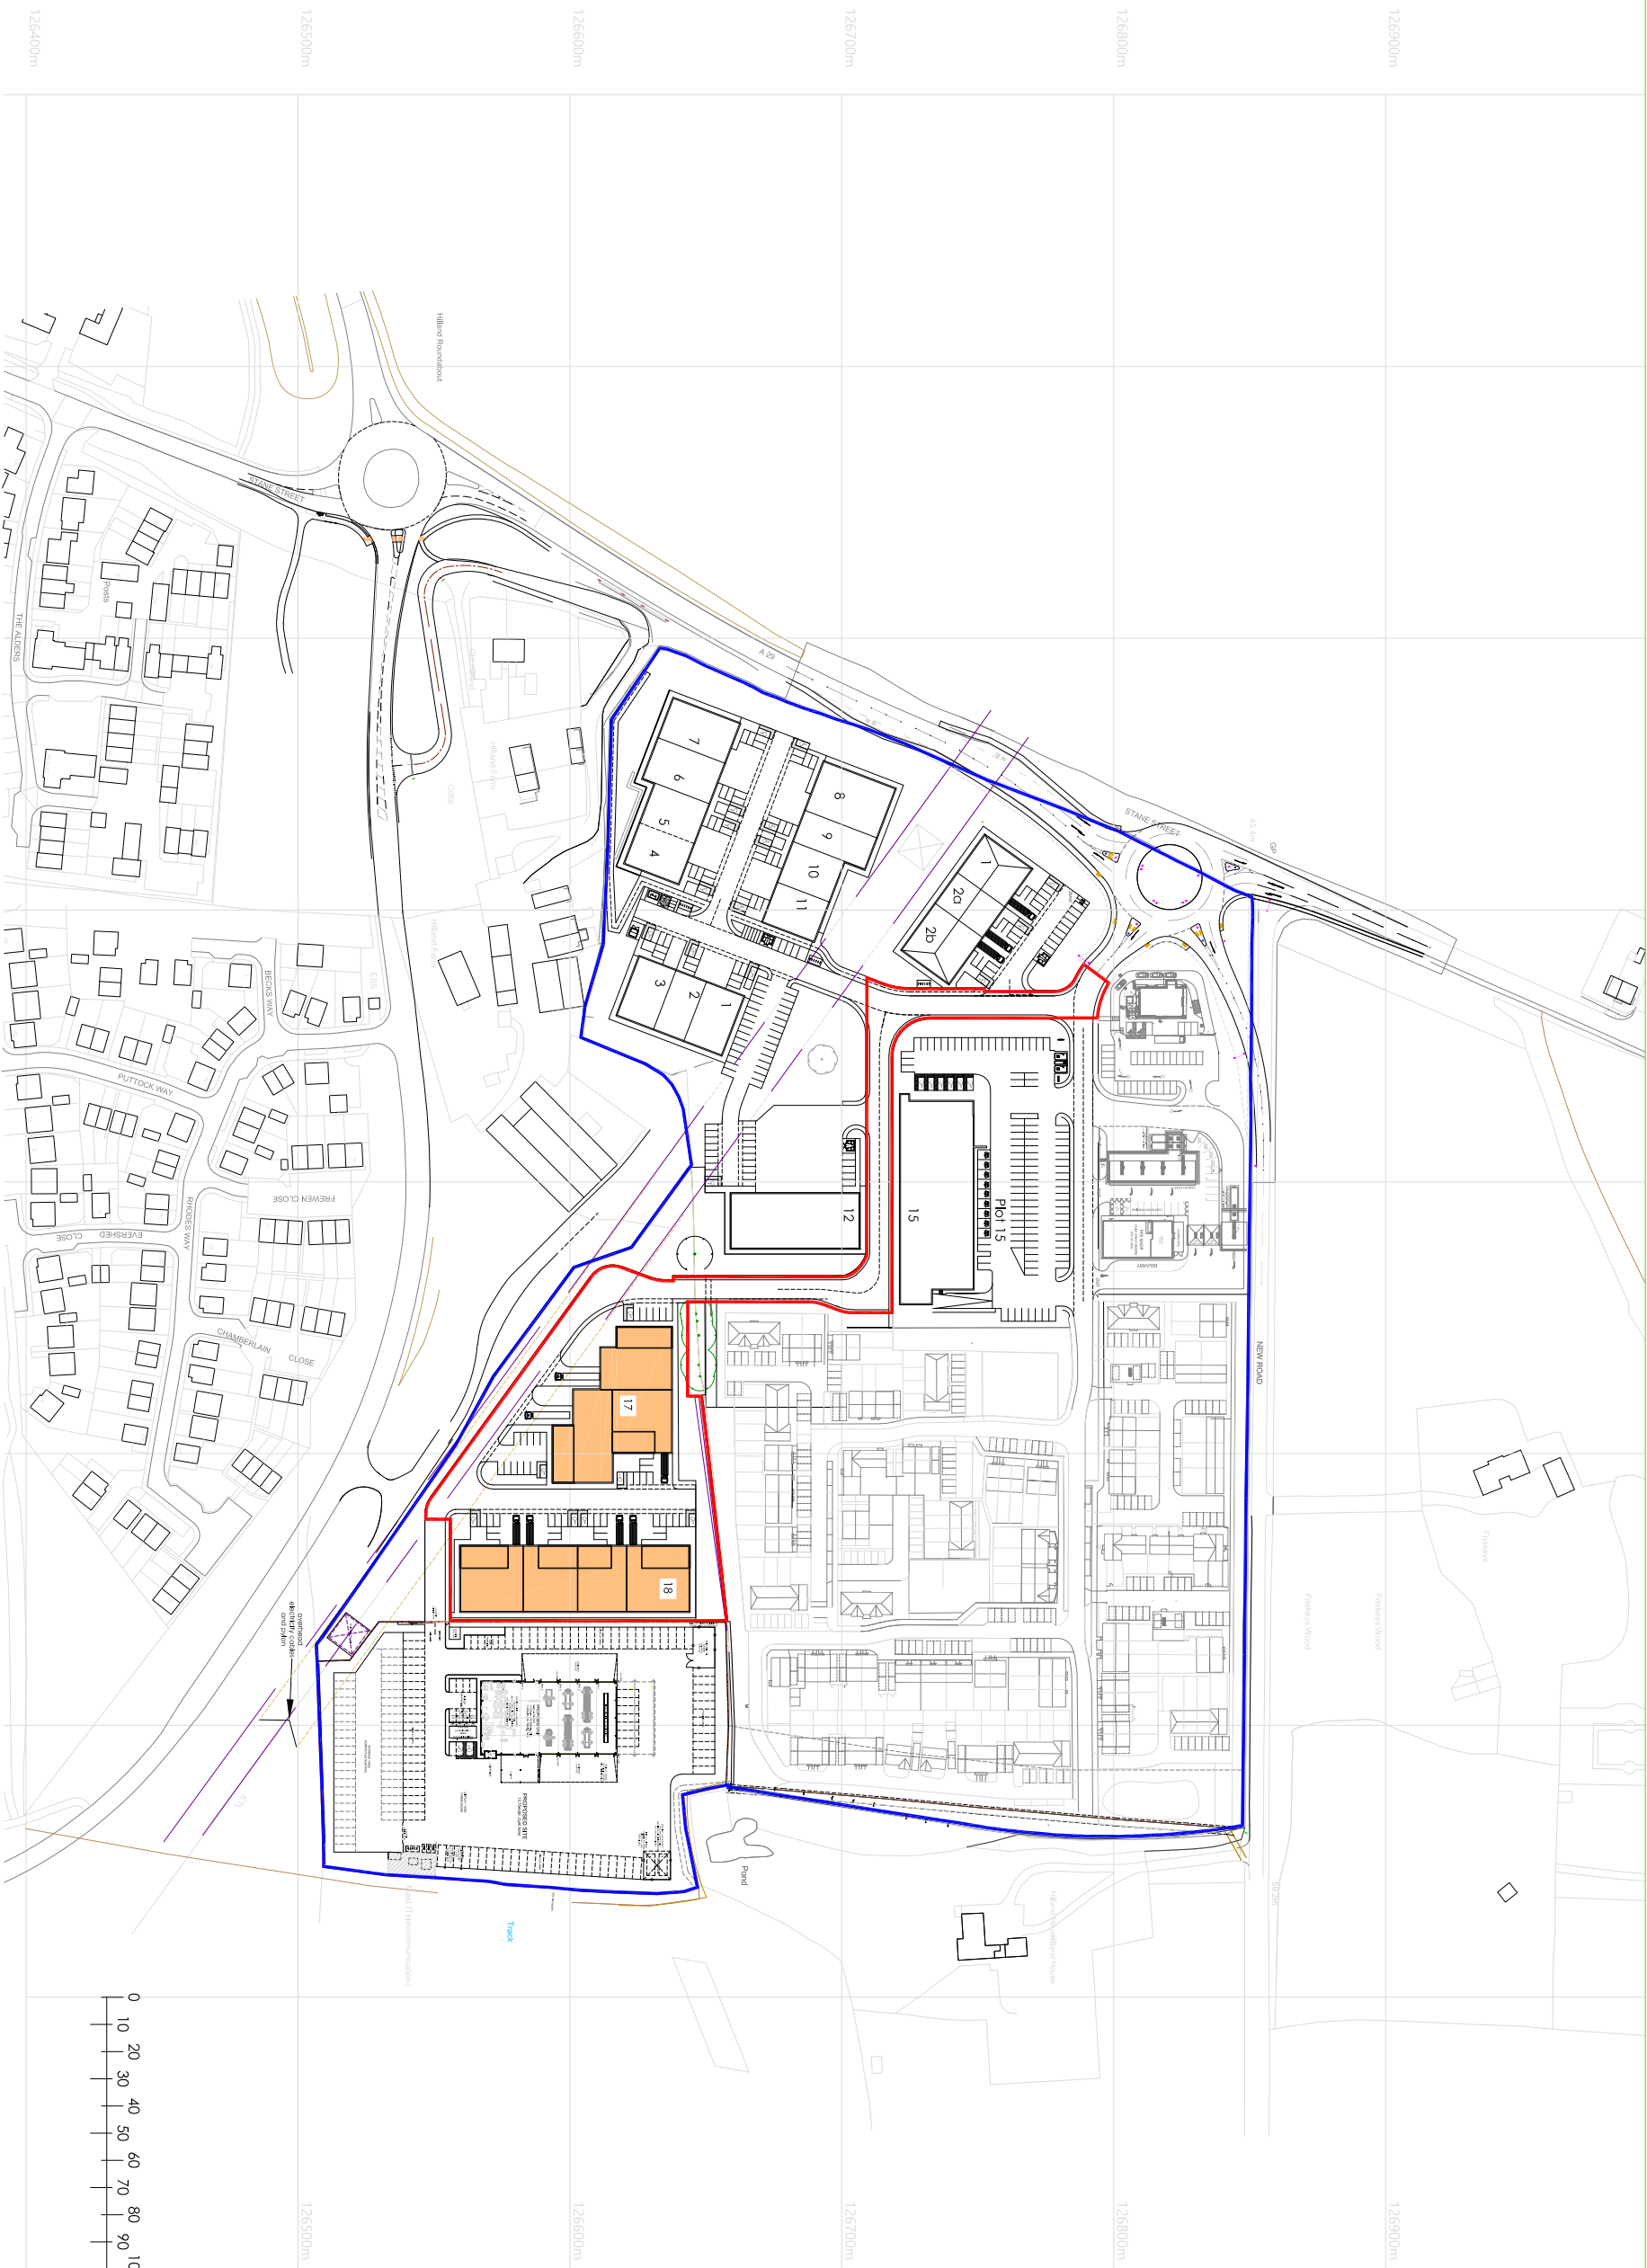

Red line area
13,225m2

Notes: This drawing is the sole copyright of IAN C KING Associates and no part may be reproduced without their written consent.			Drawn		Checked	CDM	P - Preliminary	 IAN C KING ASSOCIATES ARCHITECTS 45 Buxton Drive, New Malden - - Surrey KT3 3UX - - Tel: 07554 653 444 E-mail: icka@iancking.co.uk	Job Title		Billingshurst Trade Park Dunmore Group		Date	1-2026
Rev A:			A - for Approval		Dwg Title				Phase III		Scale	1:2500 (A3)		
Rev B:			T - Tender		Site Location Plan				Job No		D-101-Ph 3			
Rev C:			C - Construction						Dwg No		TP-SLP-01			
Rev D:														