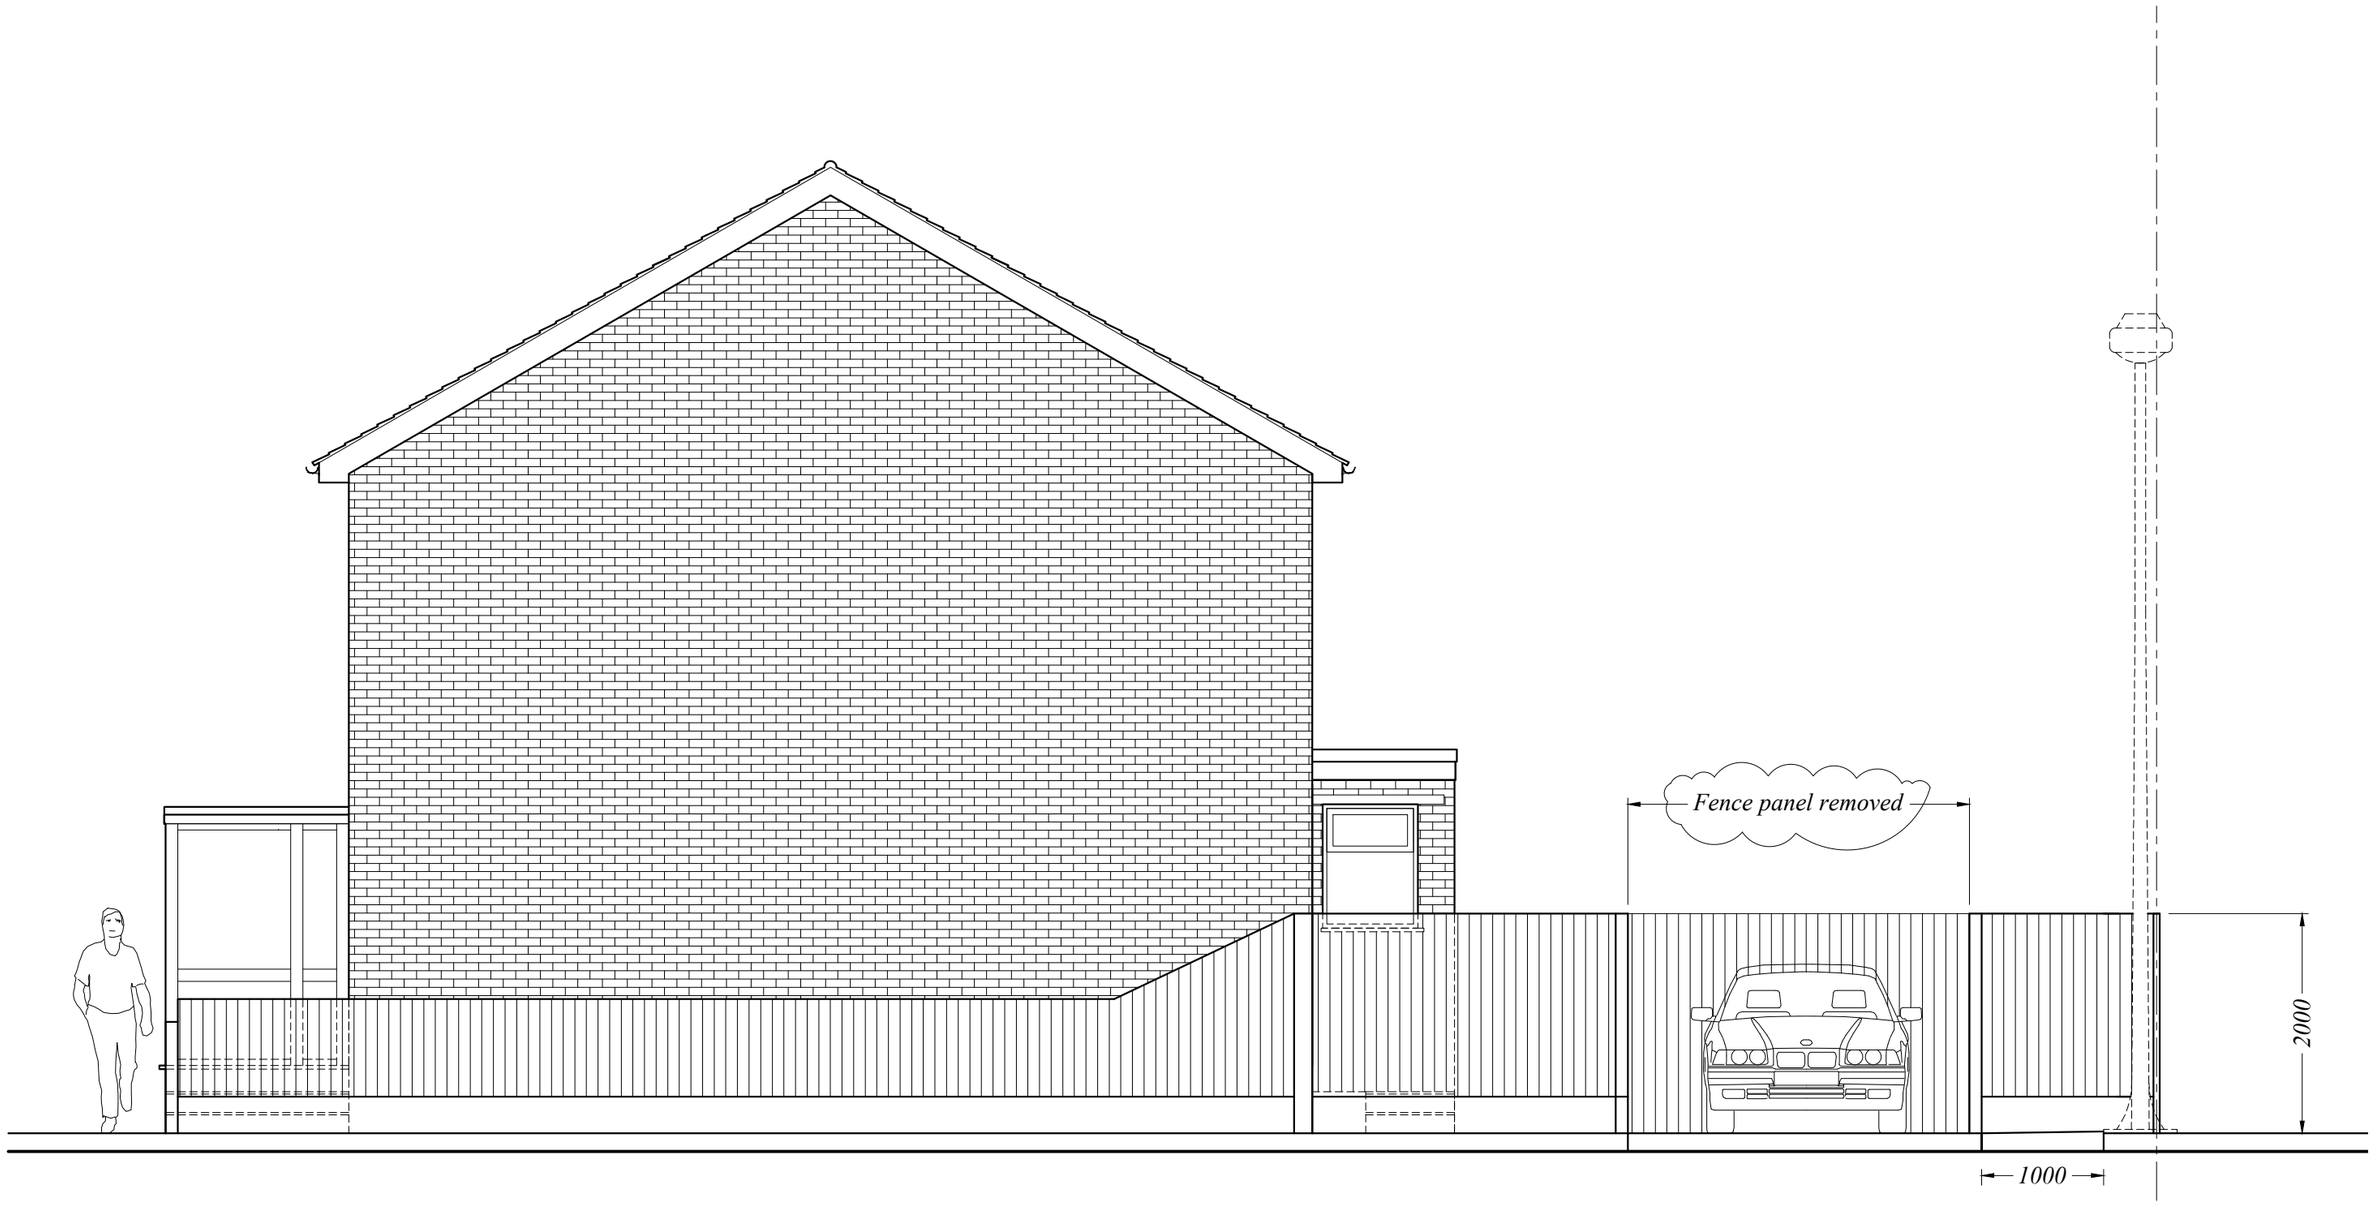


Side Elevation

METRES
0 5
SCALE

rev	date	description

project	drawing	date	job no
13 Nelson Road HORSHAM RH12 2JE	WORKS	01.10.24	
client: Mrs Parvathy Bhuvanandran	EXISTING SIDE ELEVATION	scale @A3 1:100	drwg no 03 rev.01