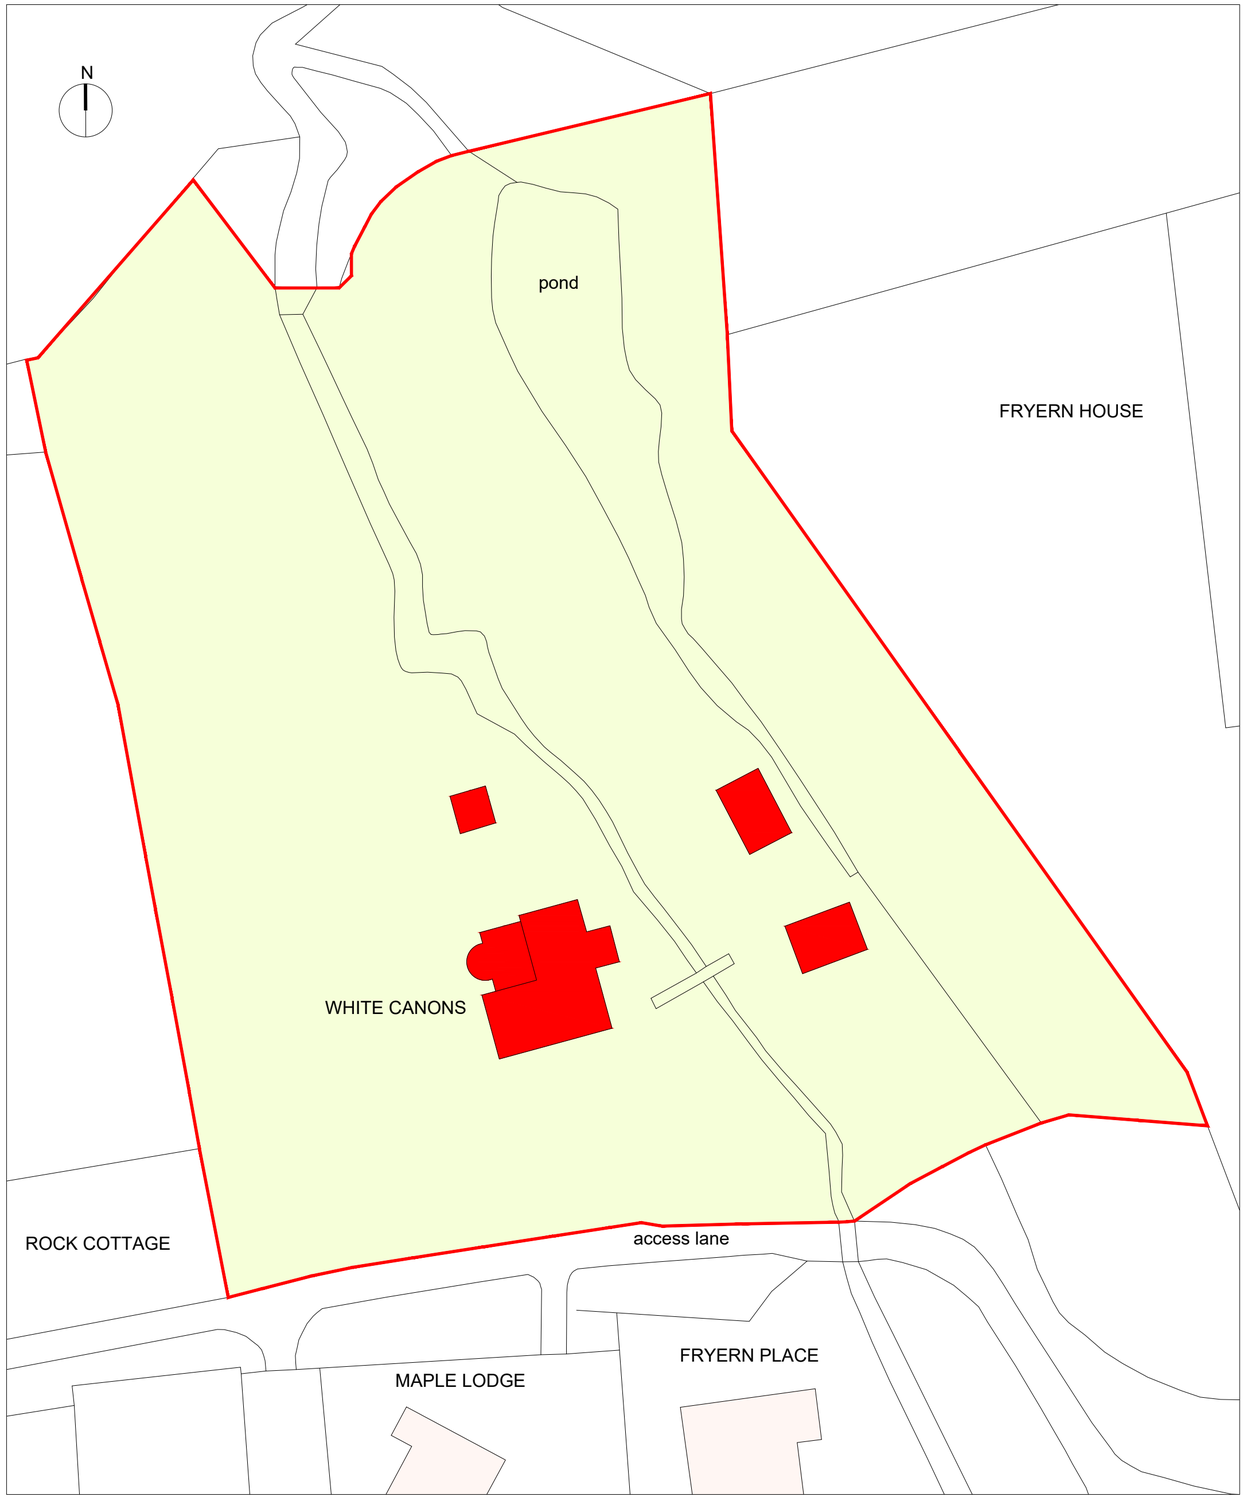

EXISTING BLOCK PLAN 1:500



PROPOSED BLOCK PLAN 1:500

0m 5m 12.5m 25m
Scale 1:500

mark alford design architecture
Heatherlands Bracken Lane Storrington West Sussex RH20 3HS
T: 01903 740033 E: office@markalforddesign.com

client: MR AND MRS ASHBEE
project title: WHITE CANONS, STORRINGTON
PROPOSED ALTERATIONS
drawing title: EXISTING AND PROPOSED BLOCK PLANS

drawn by: MSA date: JUL 23 scale: 1:500 @ A2
issue status: design ☒ BofQ ☐ construction ☐ record ☐
drawing number: **22490 / P100** revision:

This drawing may not be used or reproduced without written consent. Copyright reserved
No dimensions to be scaled from this drawing except for Planning purposes.