

EXISTING GROUND FLOOR PLAN

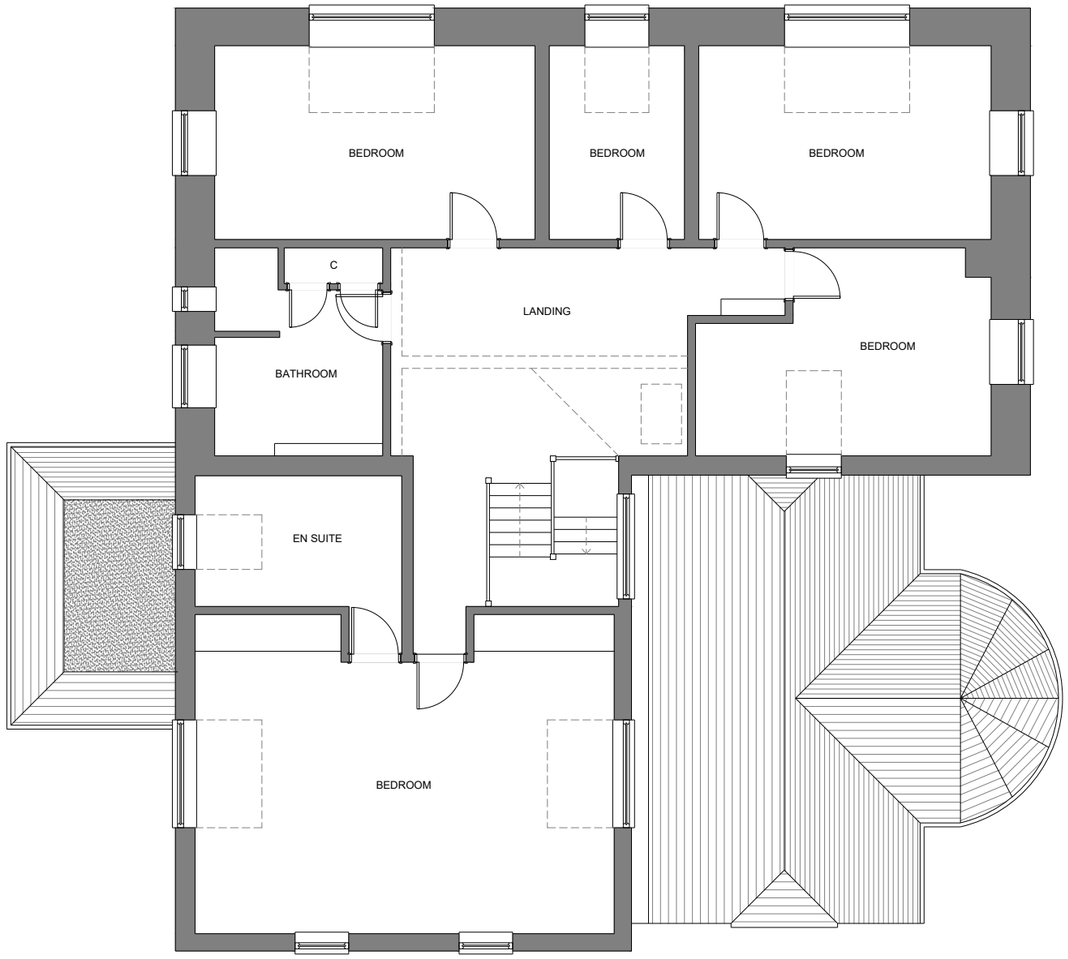

EXISTING FIRST FLOOR PLAN

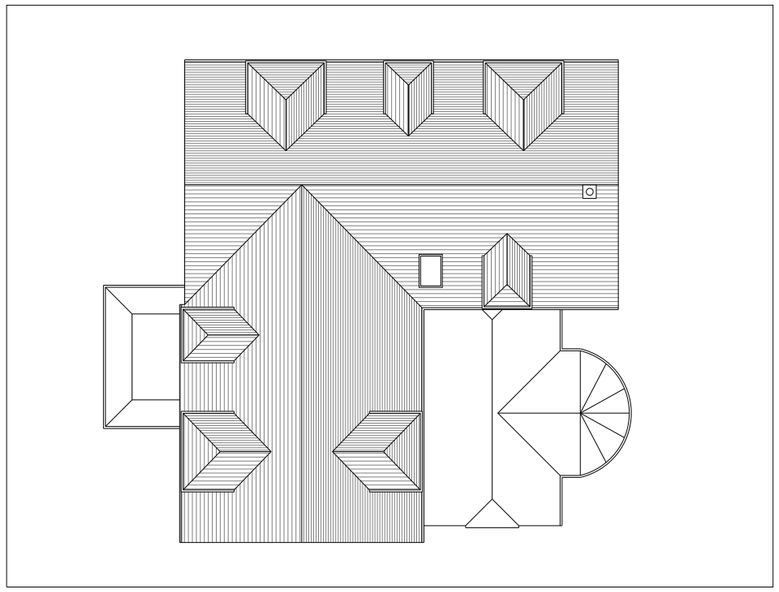

EXISTING ROOF PLAN 1:200

0m 1m 2.5m 5m
Scale 1:100

0m 2m 5m 10m
Scale 1:200

mark alford design architecture
Heatherlands Bracken Lane Storrington West Sussex RH20 3HS
T: 01903 740033 E: office@markalforddesign.com

client: MR AND MRS ASHBEE
project title: WHITE CANONS, STORRINGTON
PROPOSED ALTERATIONS
drawing title: EXISTING PLANS

drawn by: MSA date: JUL 23 scale: 1:100 / 1:200 @ A3

issue status: design ☒ BofQ ☐ construction ☐ record ☐

drawing number: **22490 / P101** revision:

This drawing may not be used or reproduced without written consent. Copyright reserved
No dimensions to be scaled from this drawing except for Planning purposes.