

EXISTING FRONT ELEVATION



EXISTING SIDE ELEVATION

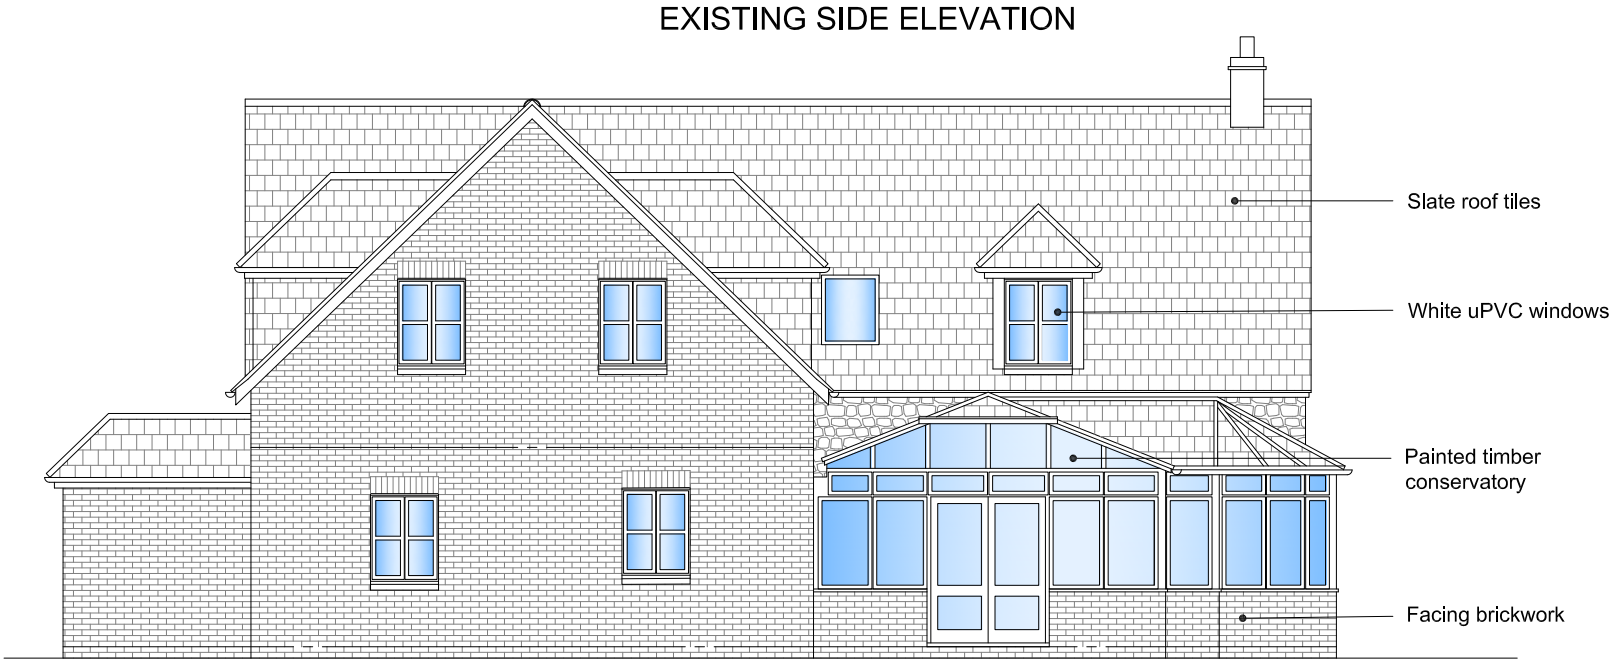

EXISTING REAR ELEVATION

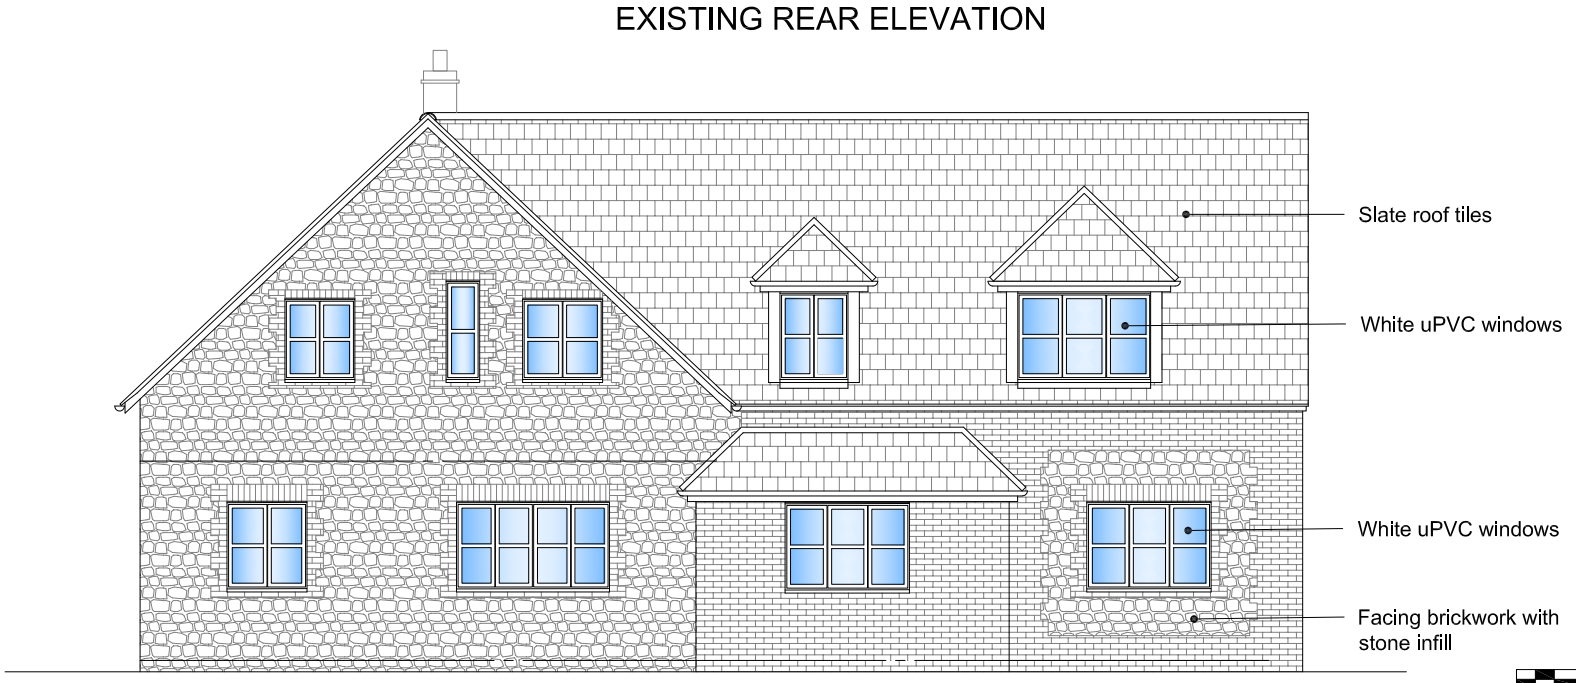

EXISTING SIDE ELEVATION

0m 1m 2.5m 5m

Scale 1:100

mark alford design architecture
Heatherlands Bracken Lane Storrington West Sussex RH20 3HS
T: 01903 740033 E: office@markalforddesign.com

client: MR AND MRS ASHBEE

project title: WHITE CANONS, STORRINGTON
PROPOSED ALTERATIONS

drawing title: EXISTING ELEVATIONS

drawn by: MSA date: JUL 23 scale: 1:100 @ A3

issue status: design ☒ BofQ ☐ construction ☐ record ☐

drawing number: **22490 / P102** revision:

This drawing may not be used or reproduced without written consent. Copyright reserved
No dimensions to be scaled from this drawing except for Planning purposes.