



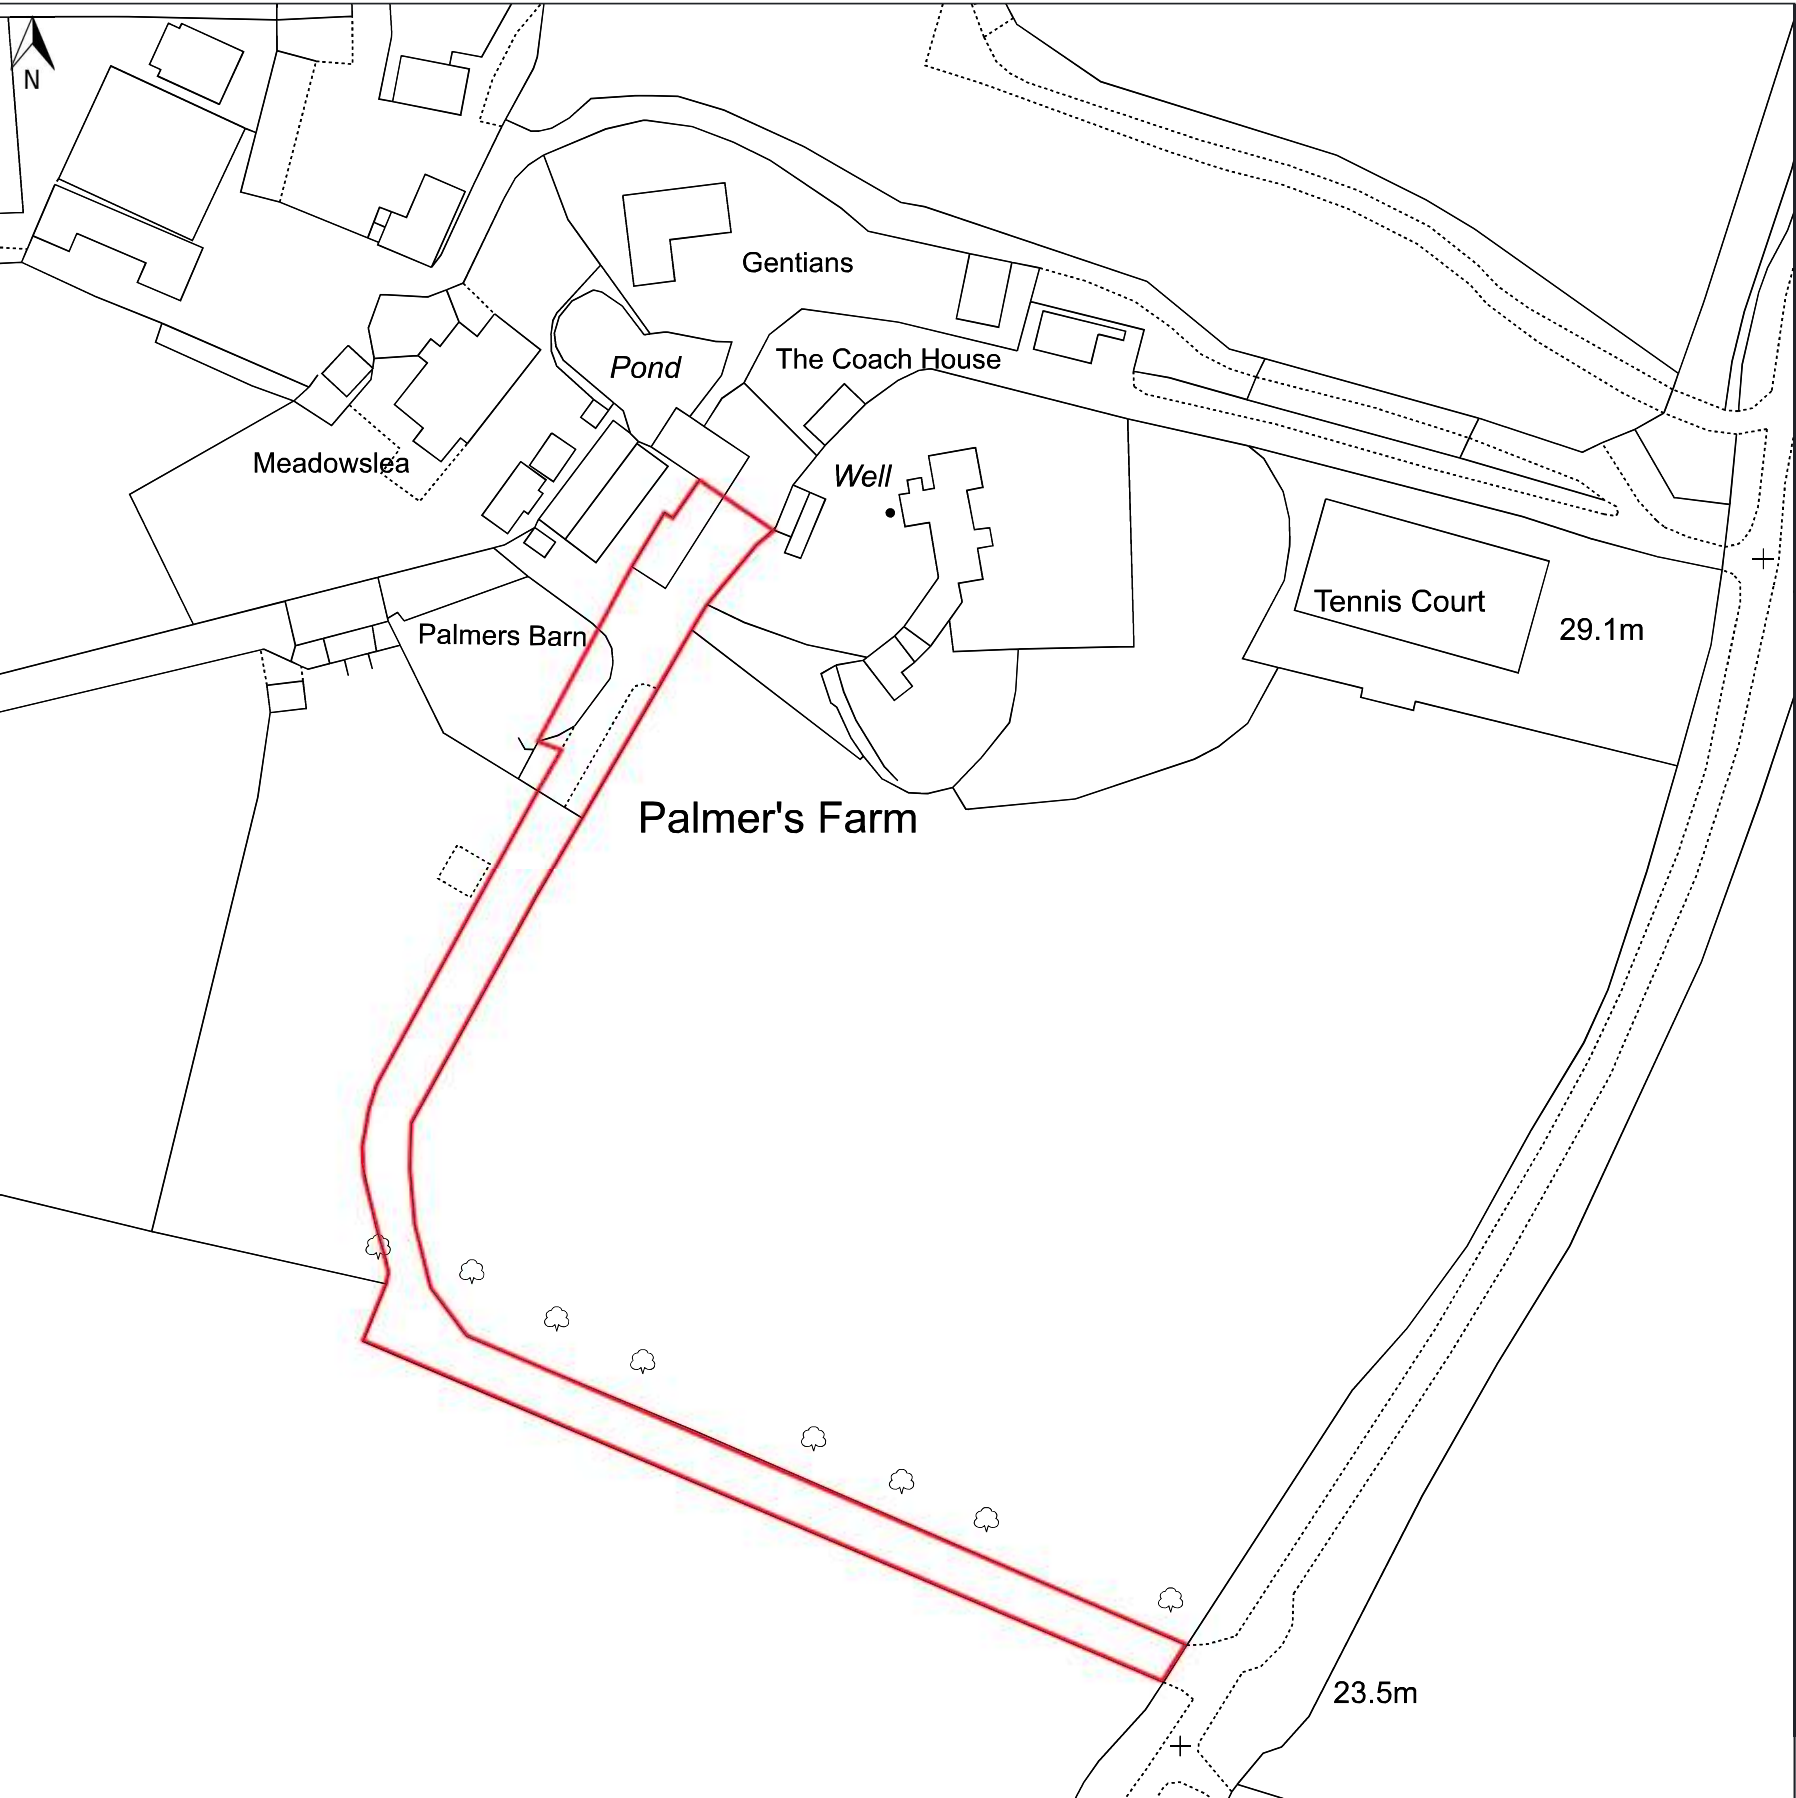

© Crown copyright and database rights, 2025. Ordnance Survey AC0000808122 Created using Plans by Emapsite

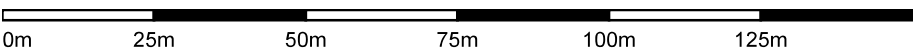

Scale: 1:1250

Paper Size: A3

Notes:

Plan no: PL/660/06

