


E 518447 N 120440

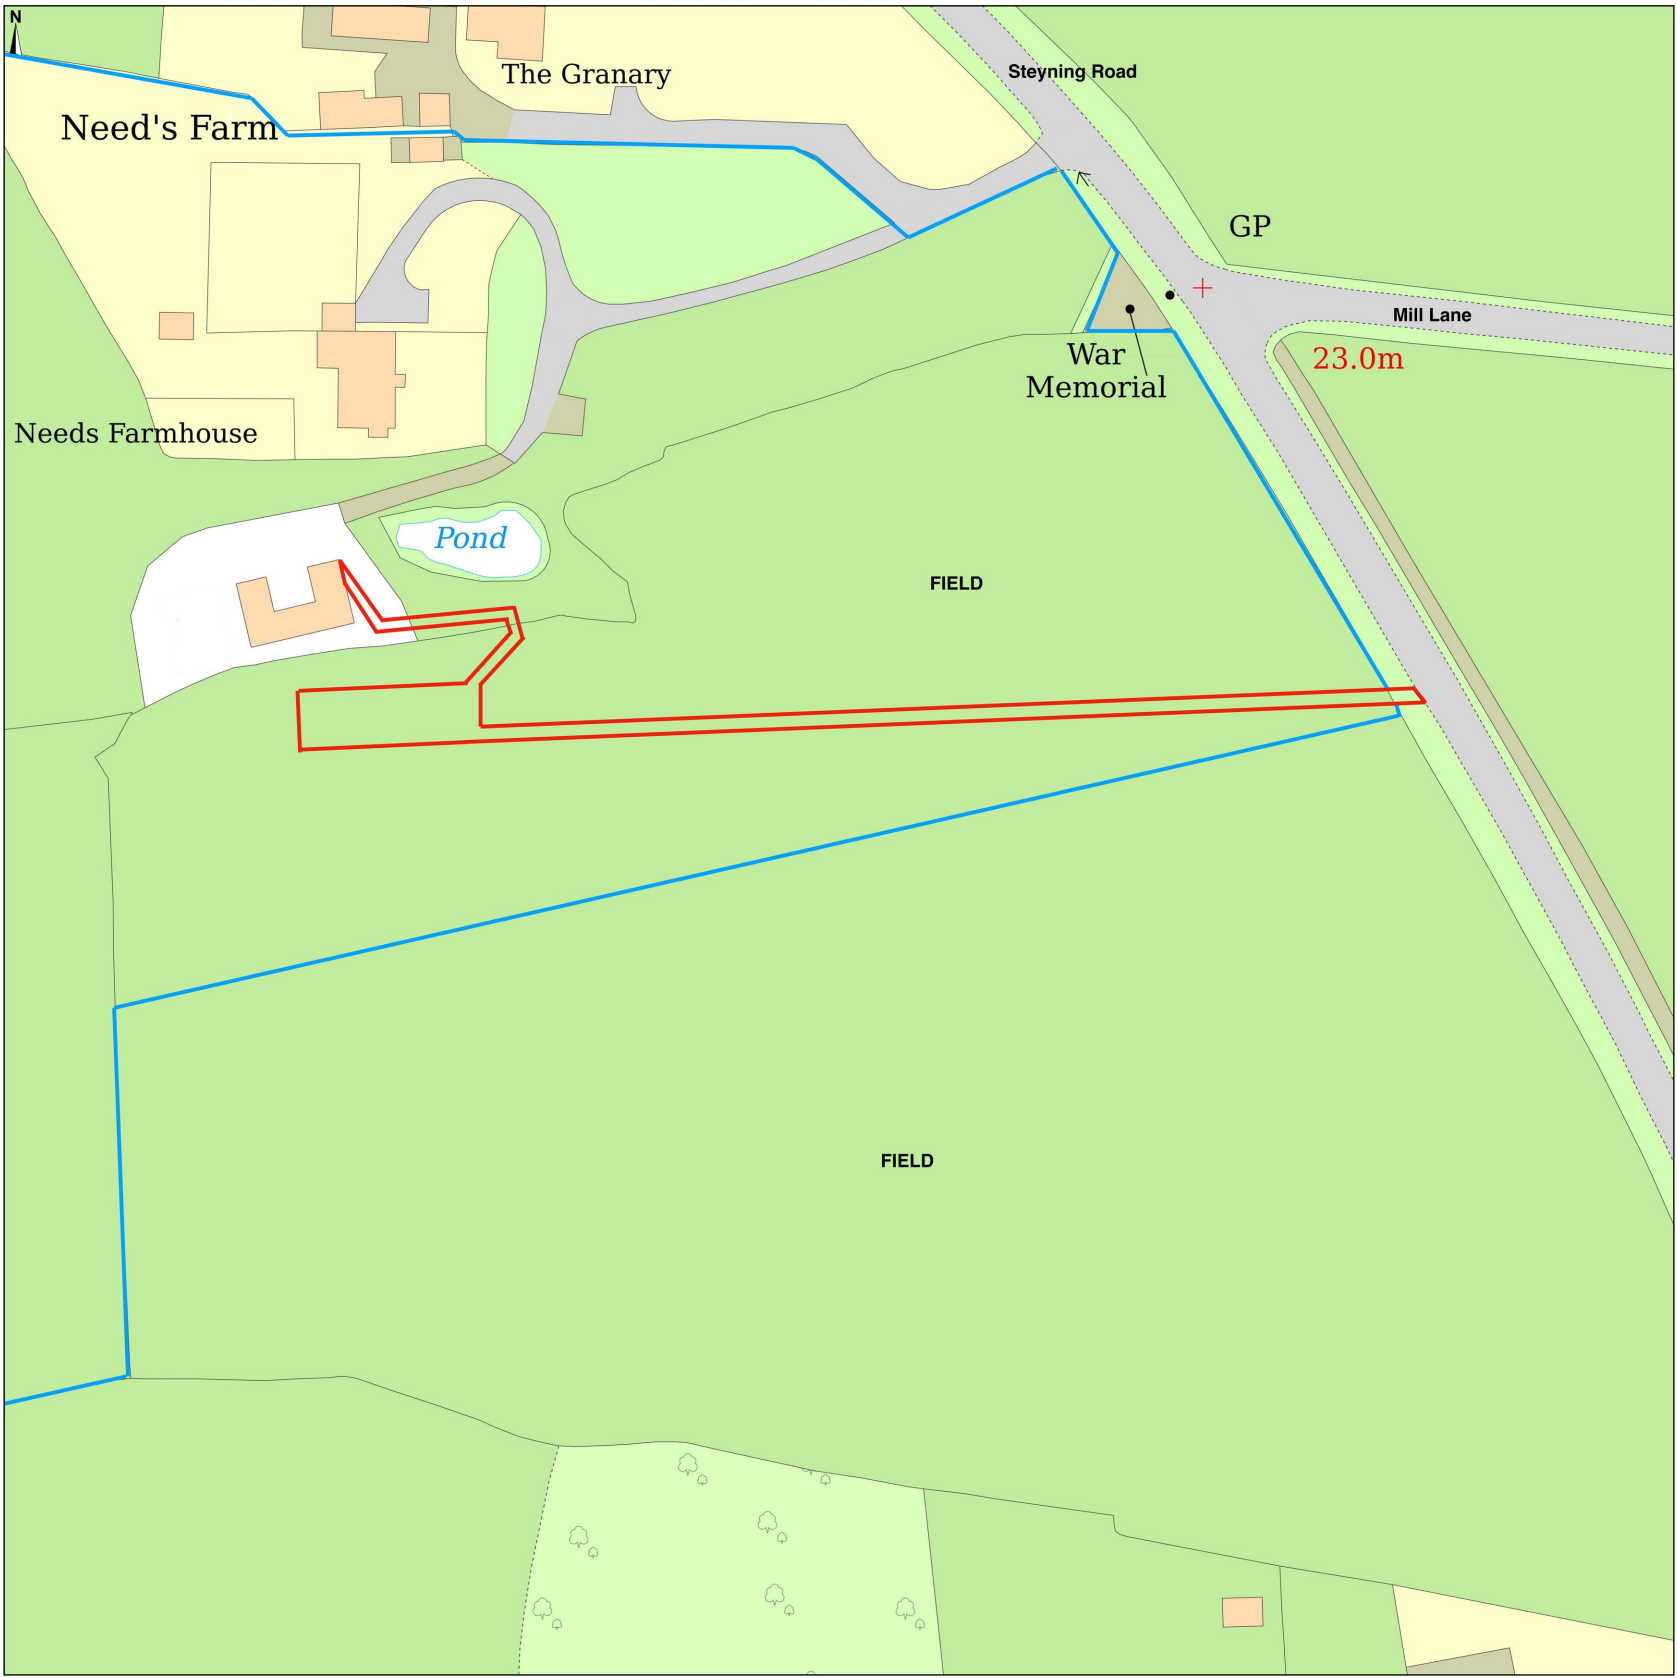

E 518723 N 120164

LOCATION PLAN

Installation of a new PV array to provide electricity to Need's Farm House
Site: Land to the South of Need's Farm House, West Grinstead, RH13 8ED

Drawing no.: 1
Scale: 1:1250 @ A3
Drawn by: David Ingall

Revision: A
Date: October 2026



SCALE 1:1250 @ A3

0 20 40 60 80 100 m

KEY

Application site boundary (edged red)

Other land owned by the applicant (edged blue)

- NOTES**
- This drawing is to scale at 1:1250 when printed on A3 paper at 100% / 'Actual size'. Do not print with 'Fit to page' or 'Shrink to fit'. Check printed scale against the scale bar.
 - Rev A (Oct 2026): re-issued with PDF page set to true A3 size and scale bar redrawn following validation comments. Supersedes the previous issue.
 - Ordnance Survey grid north shown. OS grid co-ordinates given at map corners.