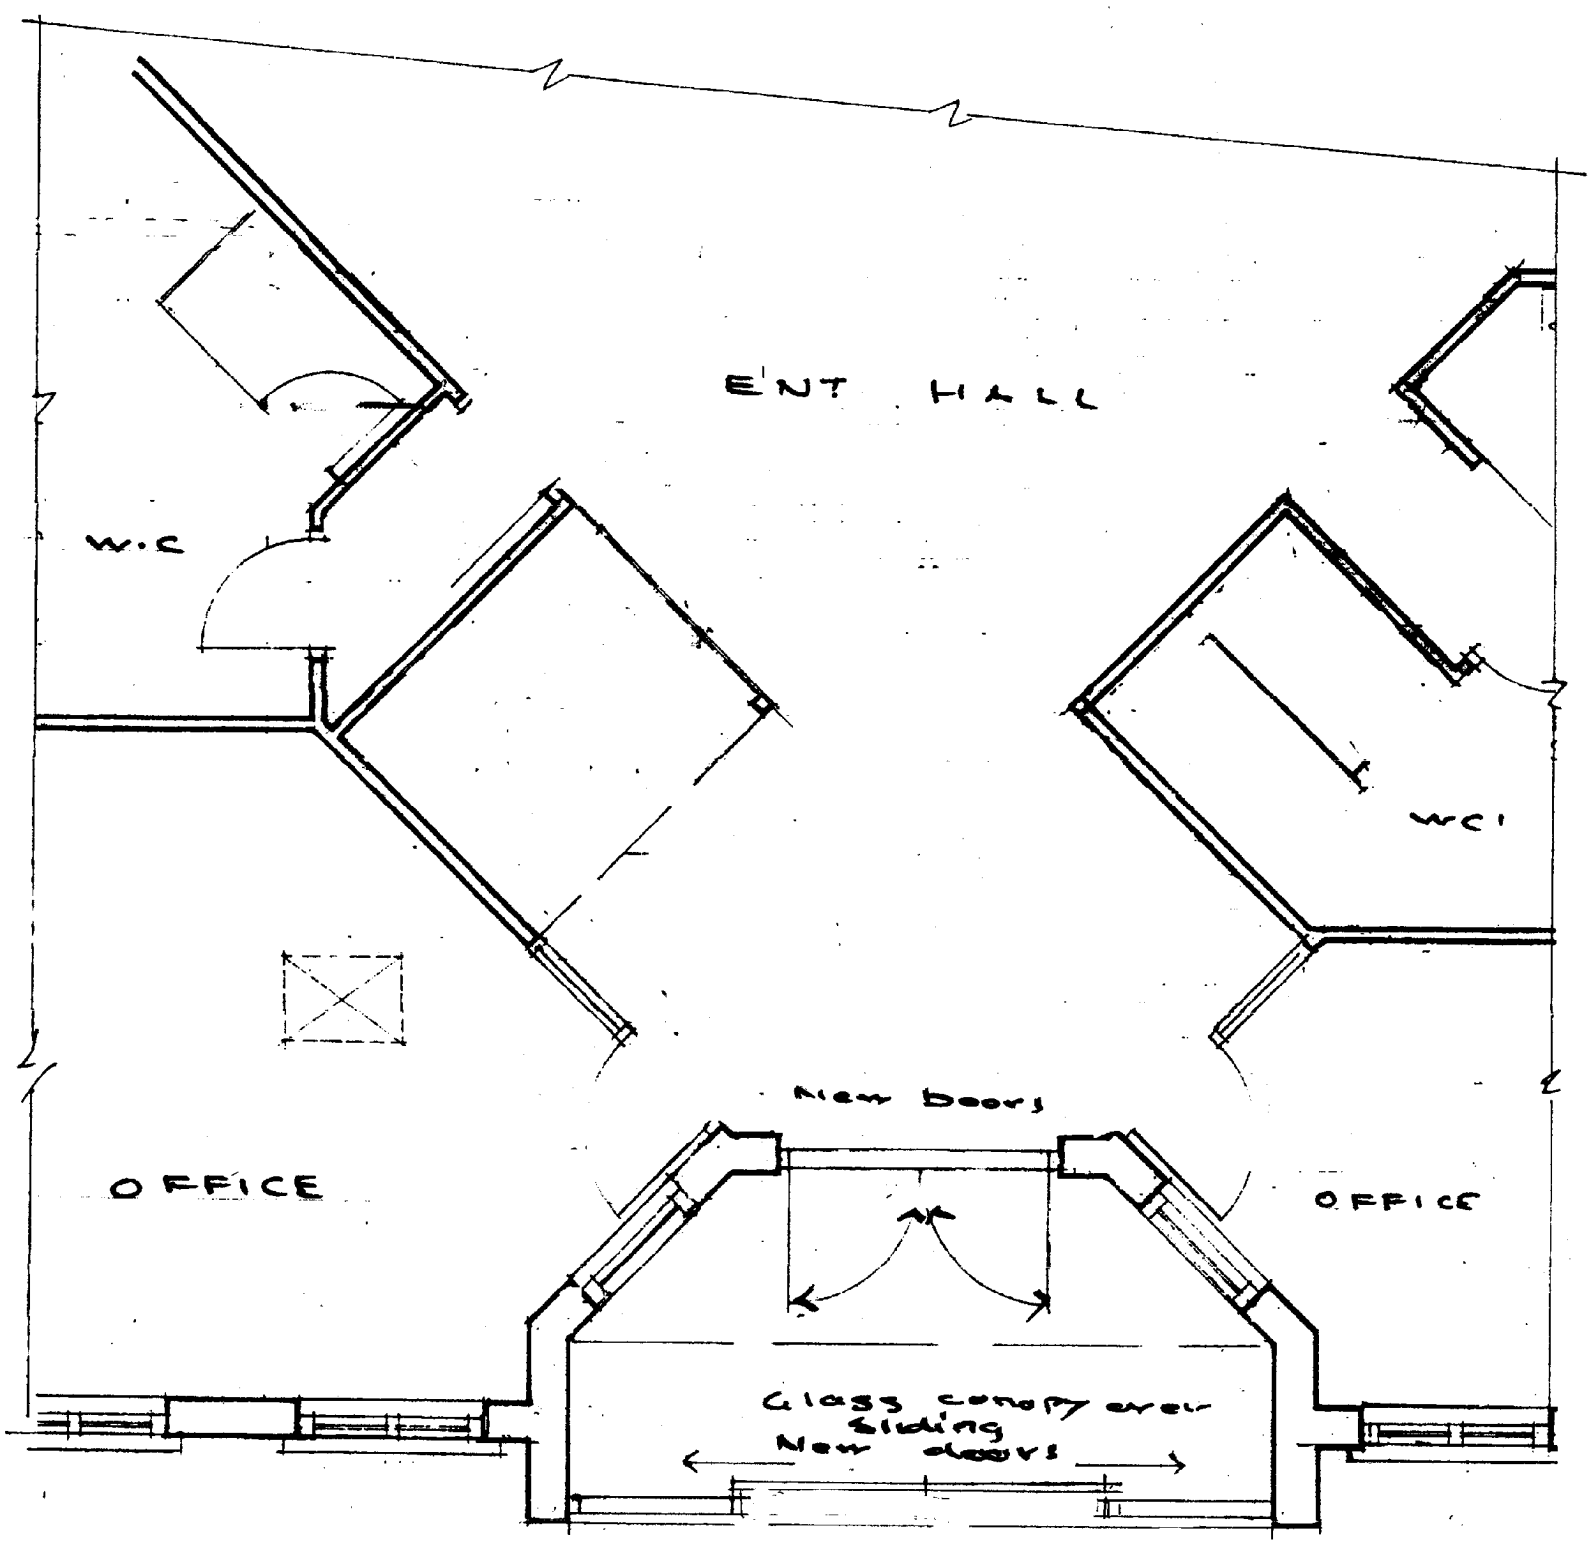

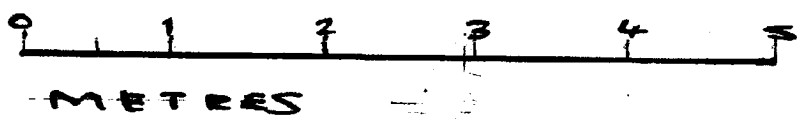

Part Floor Plans as Proposed **1:50 ; A3**	PHILIP J CLAY ARCHITECTURAL DESIGN TELEPHONE -01903 815889 phillipclay@sky.com		
Project: New Entrance doors The Steyning Centre			
CLIENT: Steyning Parish Council	Scale / plan size 1:50 at A3	DWG. NO. 2362 - 3	P. J. Clay Oct. 2026