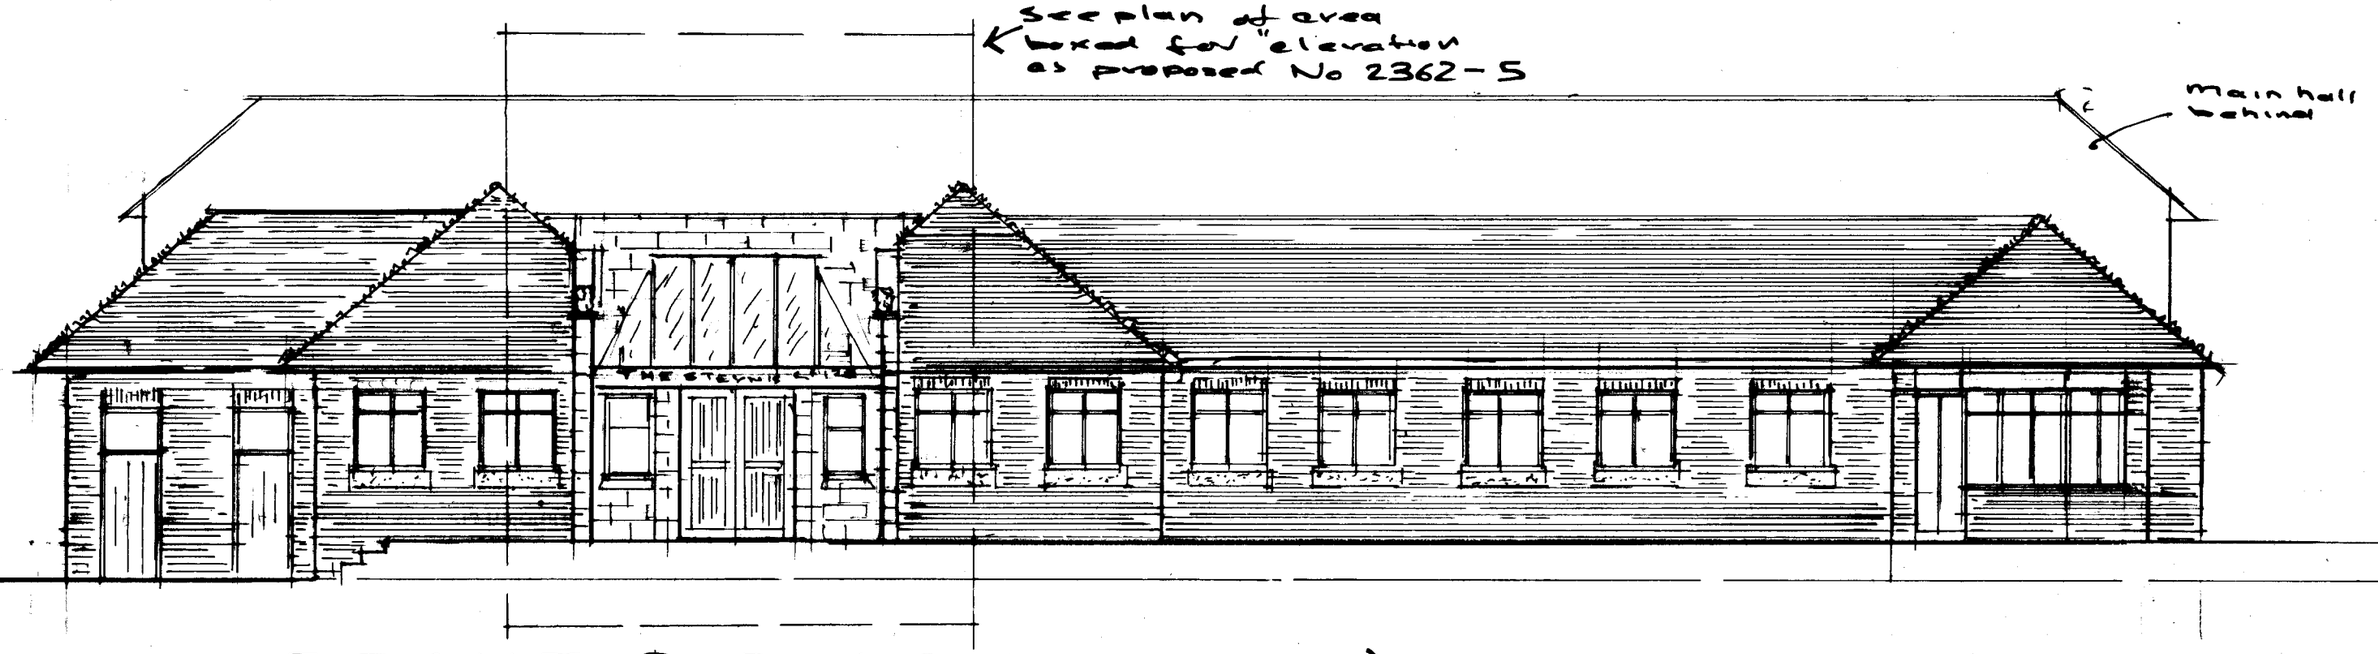

FRONT ELEVATION (north)

0 1 2 3 4 5
Metres

Elevation Plans as Proposed

Project:
New Entrance doors
The Steyning Centre

PHILIP J CLAY
ARCHITECTURAL DESIGN
TELEPHONE -01903 815889
phillipclay@sky.com

CLIENT:
Steyning Parish Council

Scale / plan size	DWG. NO.	P. J. Clay
1:100 at A3	2362 - 4	Oct. 2026