ONLY FIGURED DIMENSIONS TO BE USED FOR CONSTRUCTION PURPOSES. ALL DIMENSIONS ARE TO BE CHECKED ON SITE PRIOR TO INSTALLATION AND THE ARCHITECT IS TO BE NOTIFIED OF ANY DISCREPENCIES.

© This drawing is copyright and must not be reproduced without the written consent of the Architect.

REV A 18 JUNE 24 BLUE LINE REVISED.

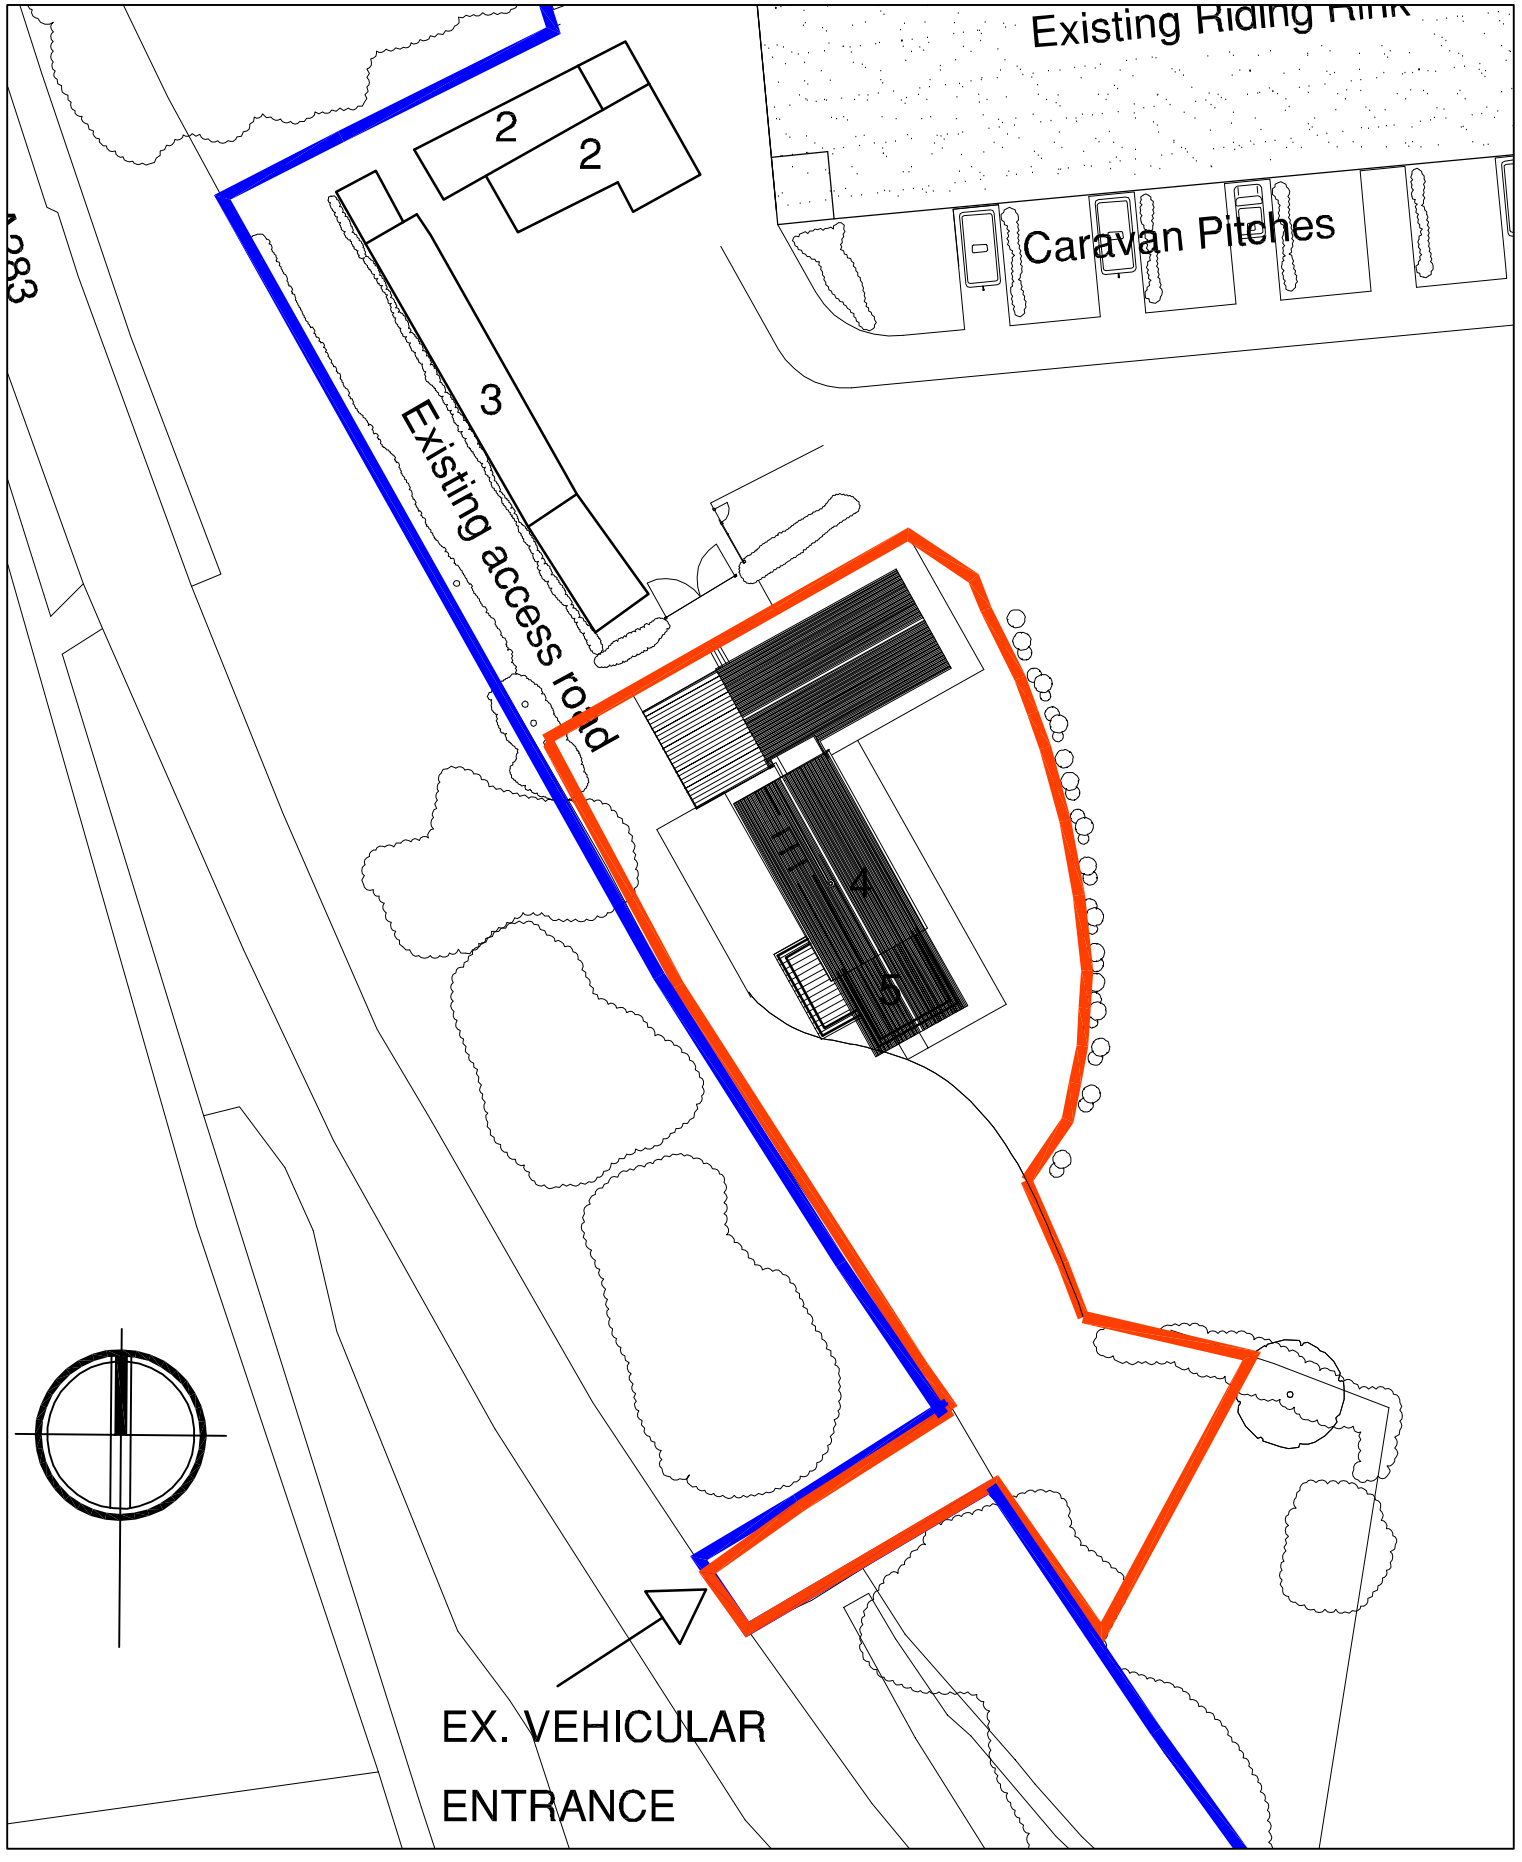

1:500 Block plan as proposed

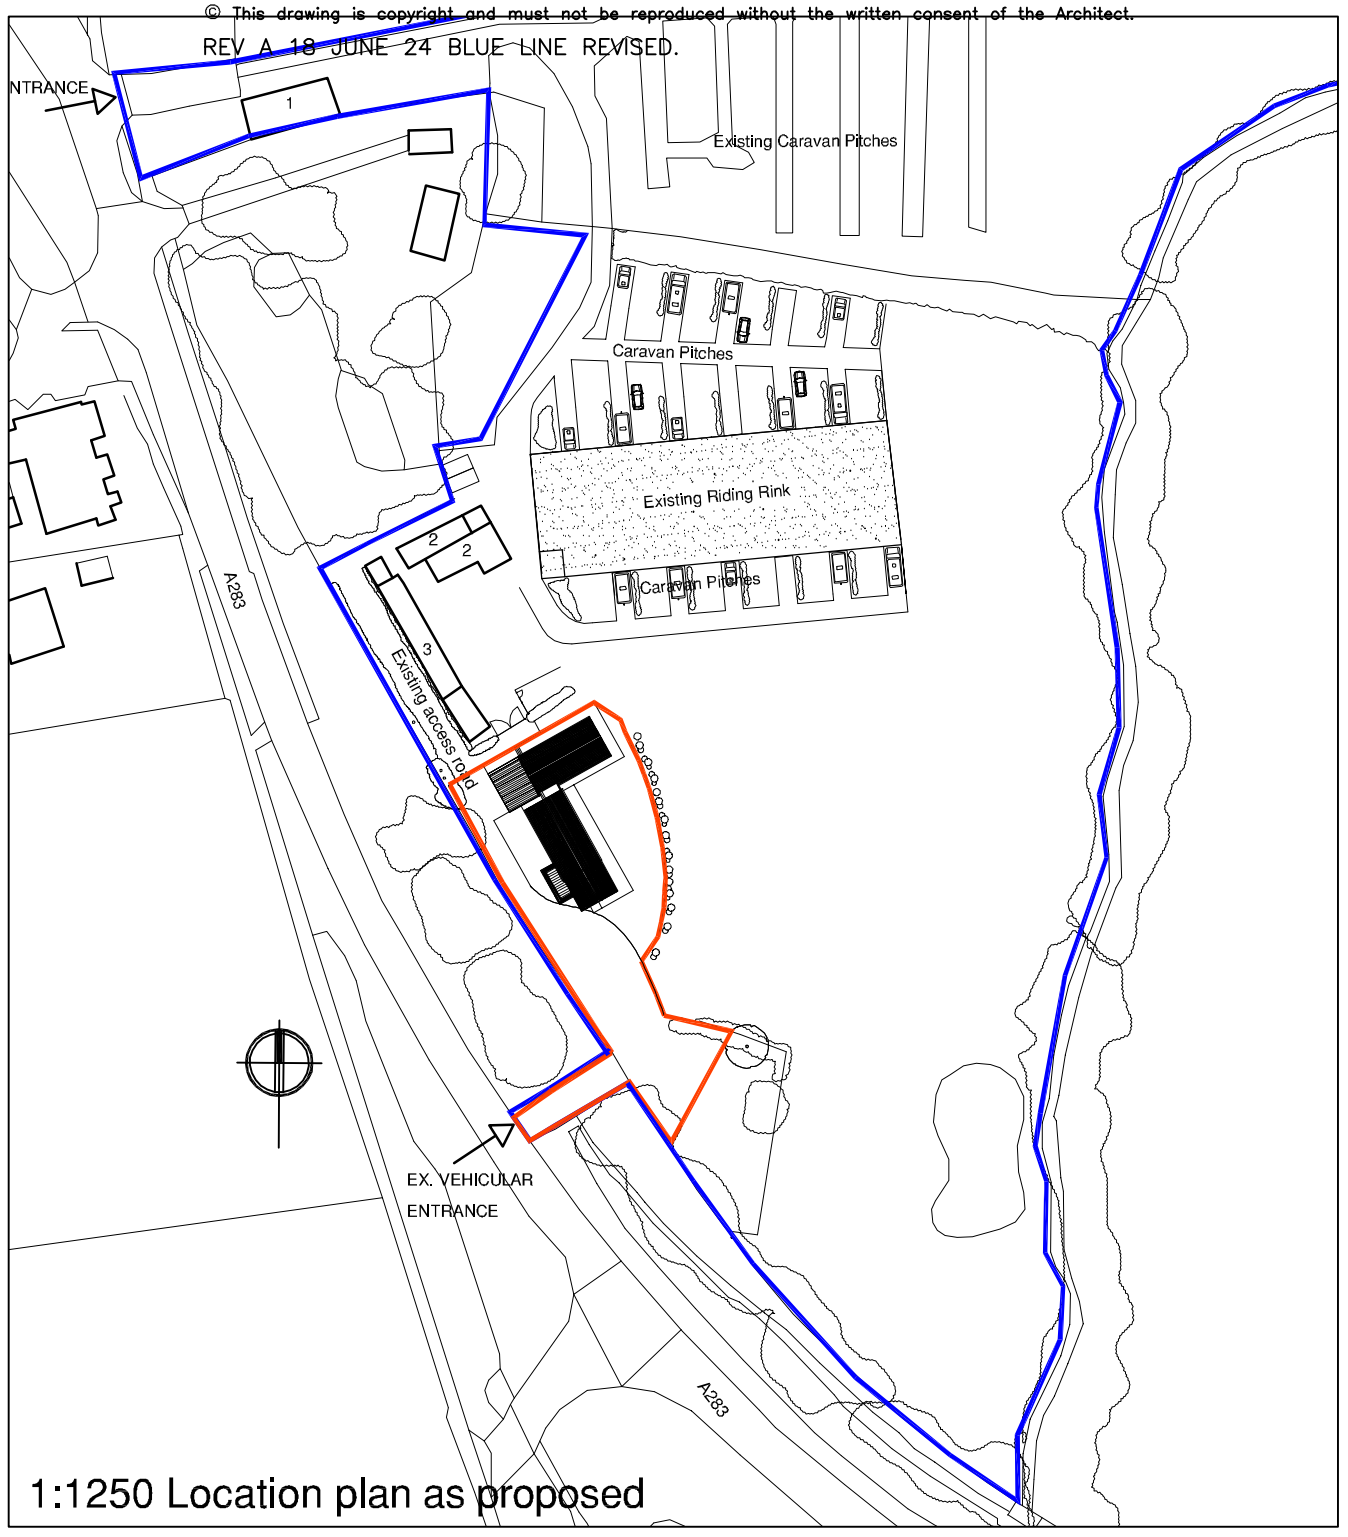

1:1250 Location plan as proposed

Key
1 Barn/ Reception
2 Toilets
3 Stables/ store
4 Dwelling
5 Proposed Annex

PLANNING

Annex to dwelling, Washington Caravan Park — Location & Block plan as proposed

Scale Bar 1:500
0 10 20

Scale Bar 1:1250
0 25 50 100m

saville jones | architects

DWG: \DRAWINGS\PROFORM\SJA_A1_200.DWG

date:	scale:			
Sept 23	1 : 1250@A3 1 : 500	23013	AL(0-)	106A