ONLY FIGURED DIMENSIONS TO BE USED FOR CONSTRUCTION PURPOSES. ALL DIMENSIONS ARE TO BE CHECKED ON SITE PRIOR TO INSTALLATION AND THE ARCHITECT IS TO BE NOTIFIED OF ANY DISCREPENCIES.

© This drawing is copyright and must not be reproduced without the written consent of the Architect.

REV A– 18 JUNE 2024 BLUE LINE REVISED

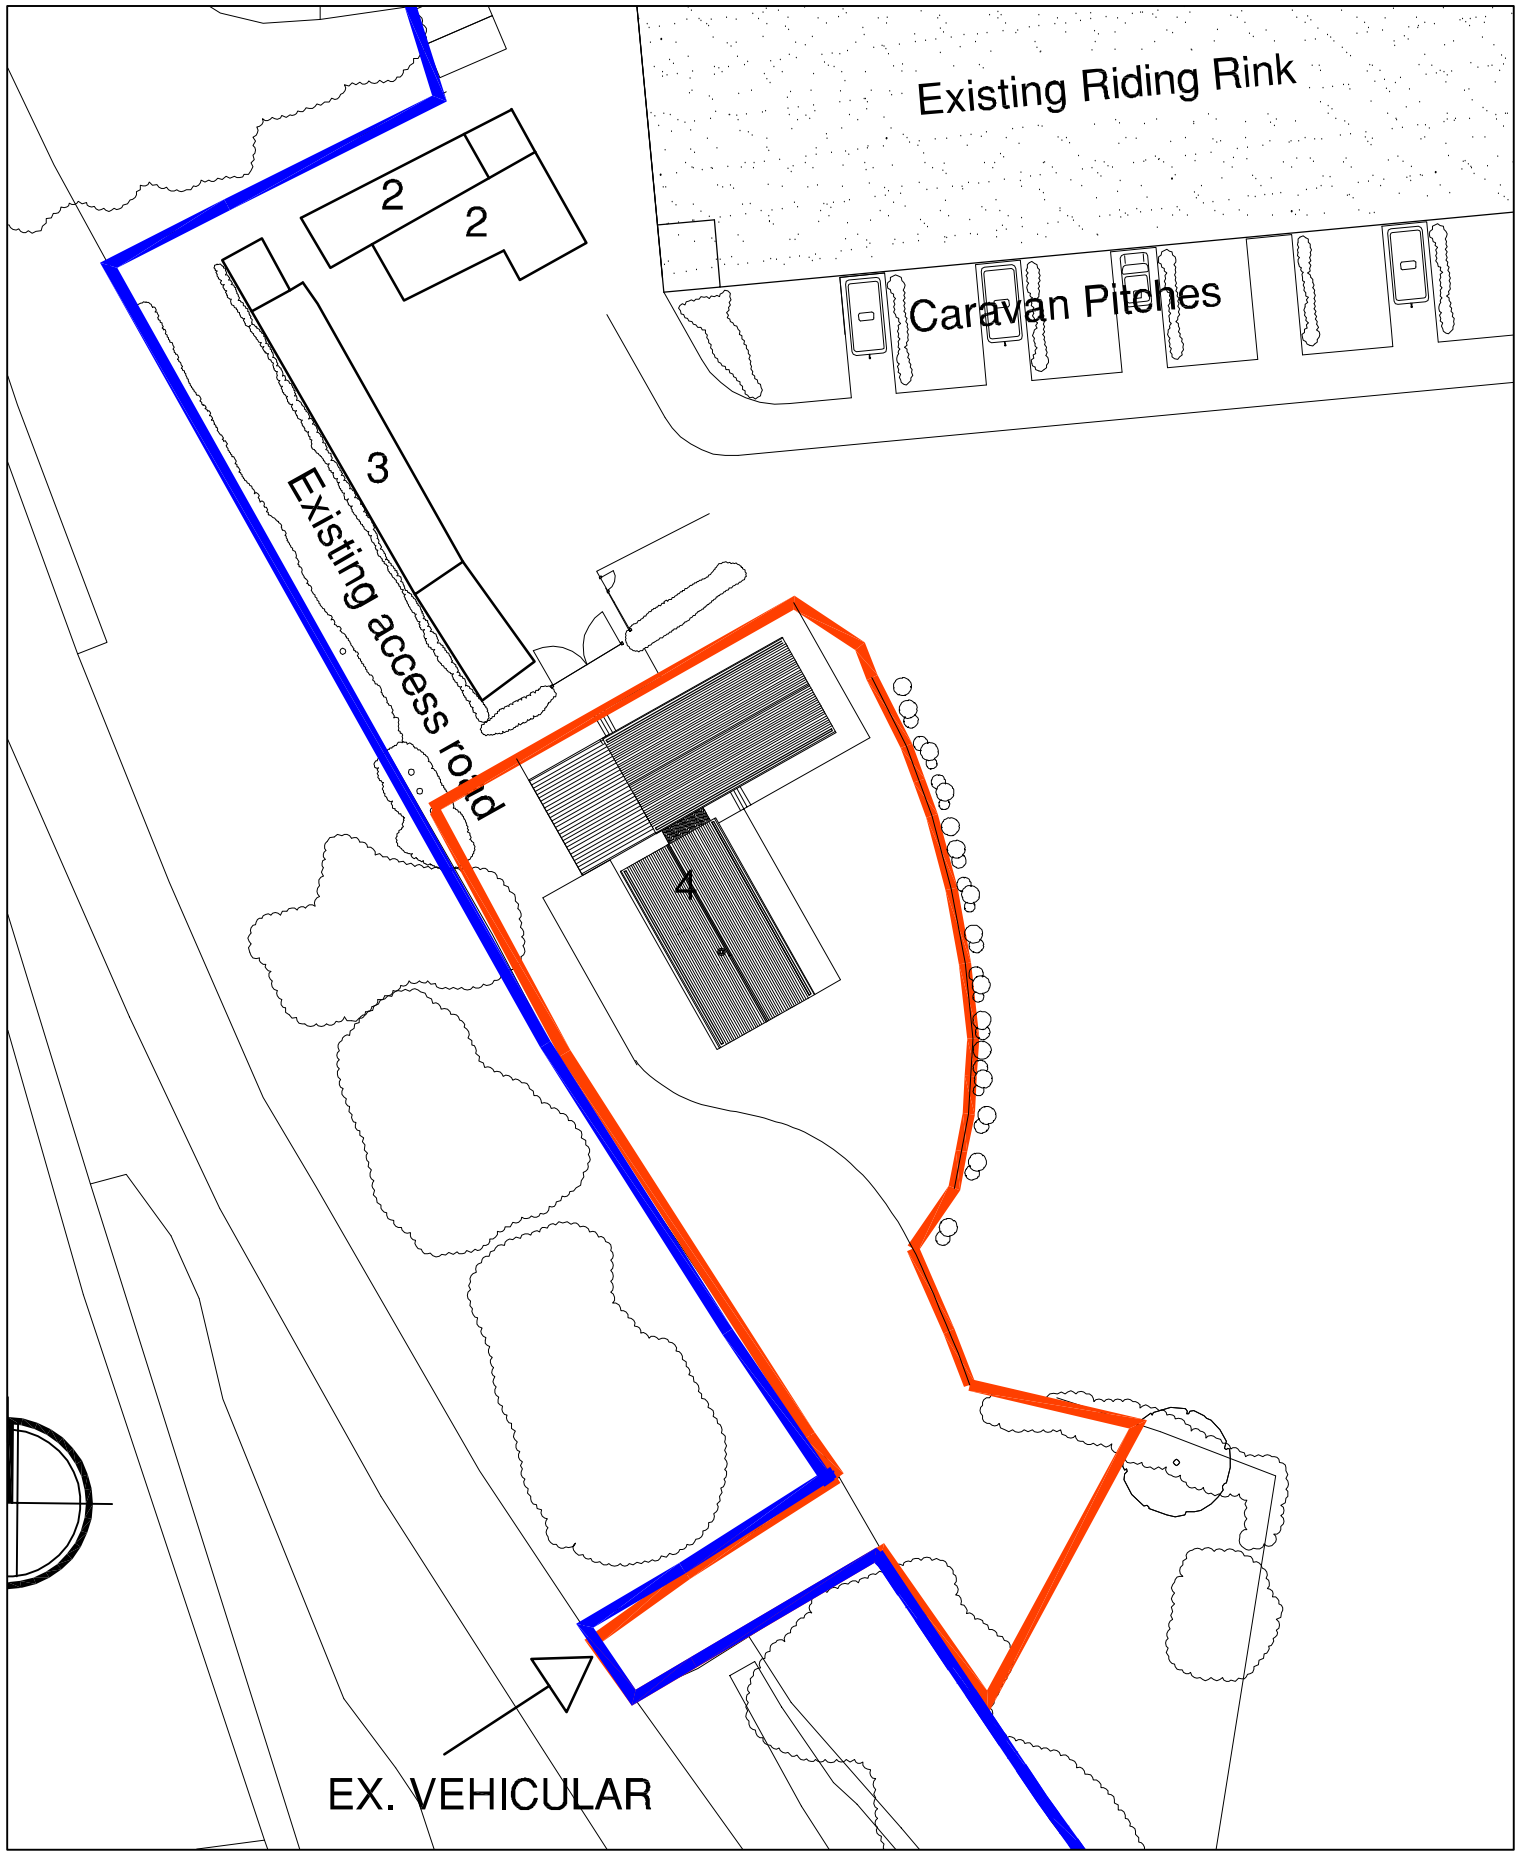


1:500 Block plan as existing

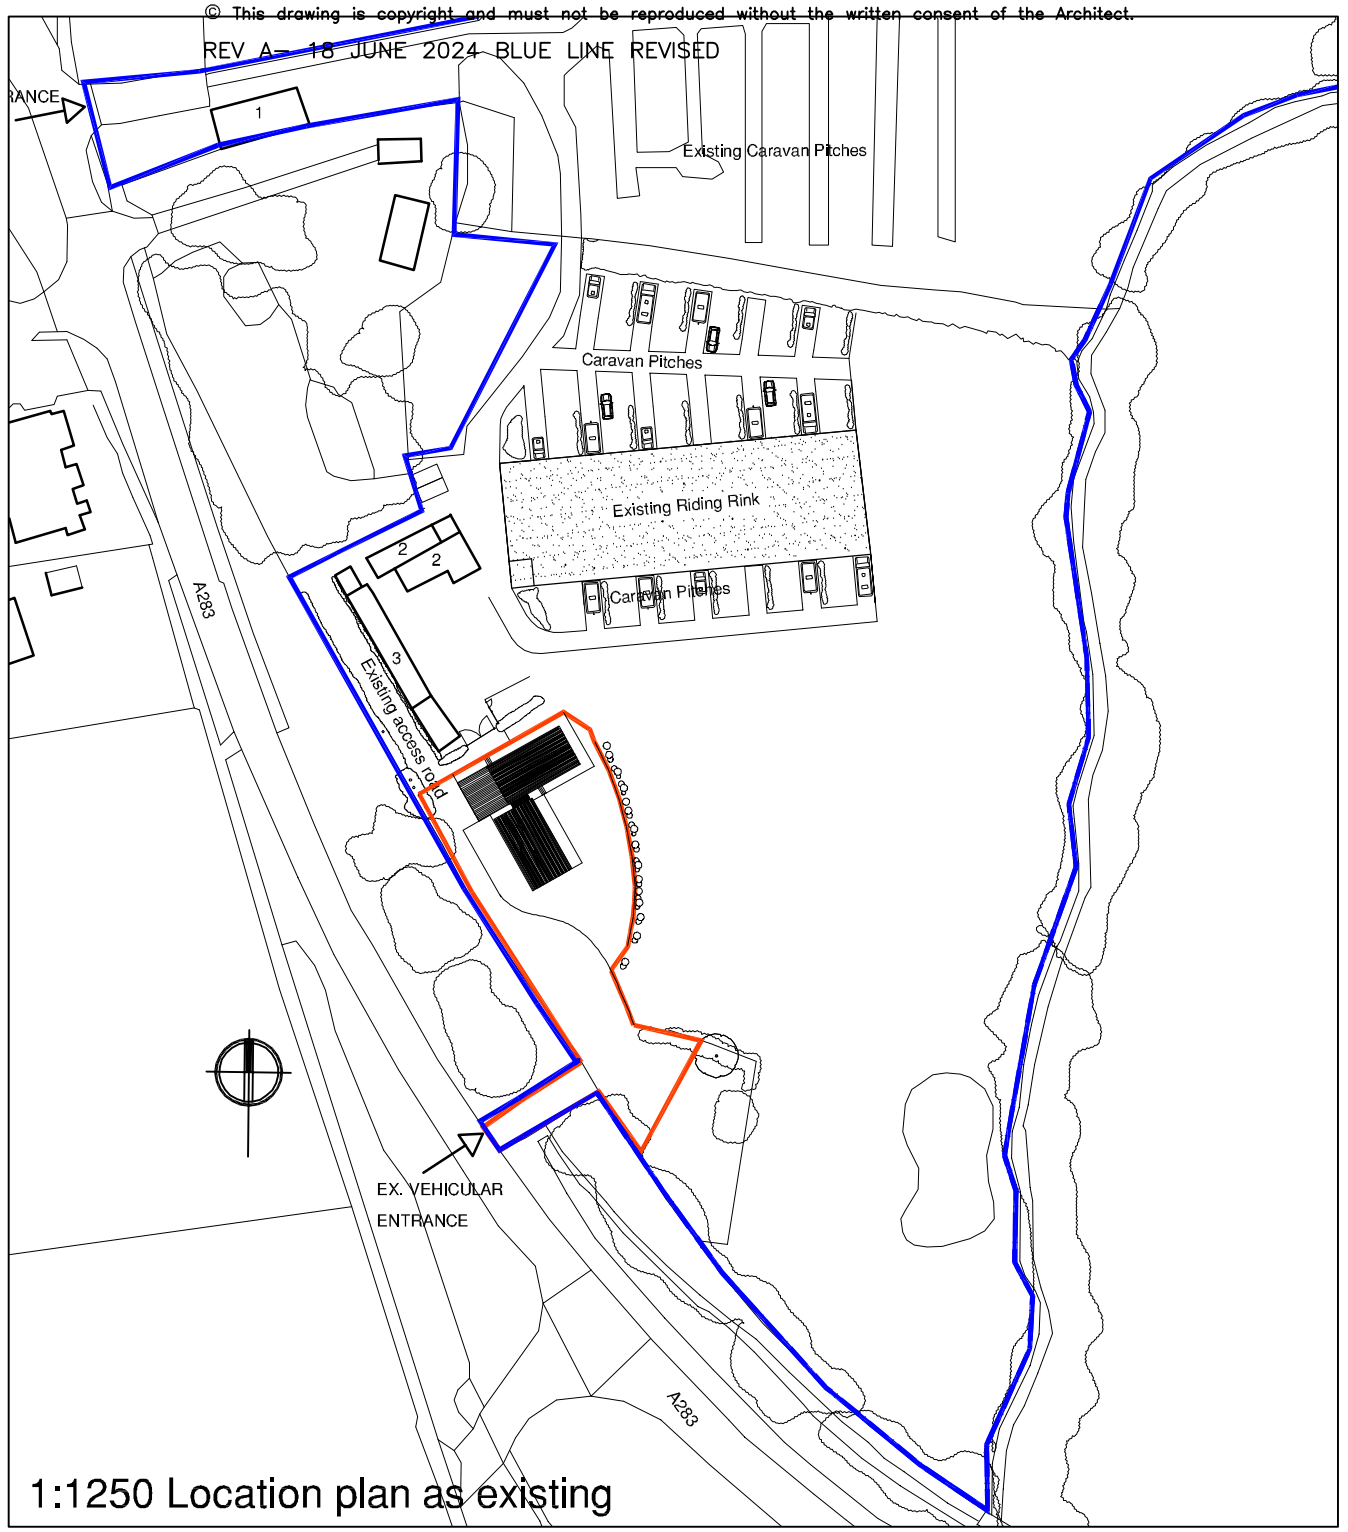


1:1250 Location plan as existing

**Key**
1 Barn/ Reception
2 Toilets
3 Stables/ store
4 Dwelling

PLANNING

Annex to dwelling, Washington Caravan Park — Location & Block plan as existing

Scale Bar 1:500
0 10 20

Scale Bar 1:1250
0 25 50 100m

**saville jones** | architects

DWG: \DRAWINGS\PROFORM\SJA_A1_200.DWG

| date: | scale: | | | |
|---|---|---|---|---|
| Sept 23 | 1 : 1250@A3<br>1 : 500 | 23013 | AL(0-) | 100A |