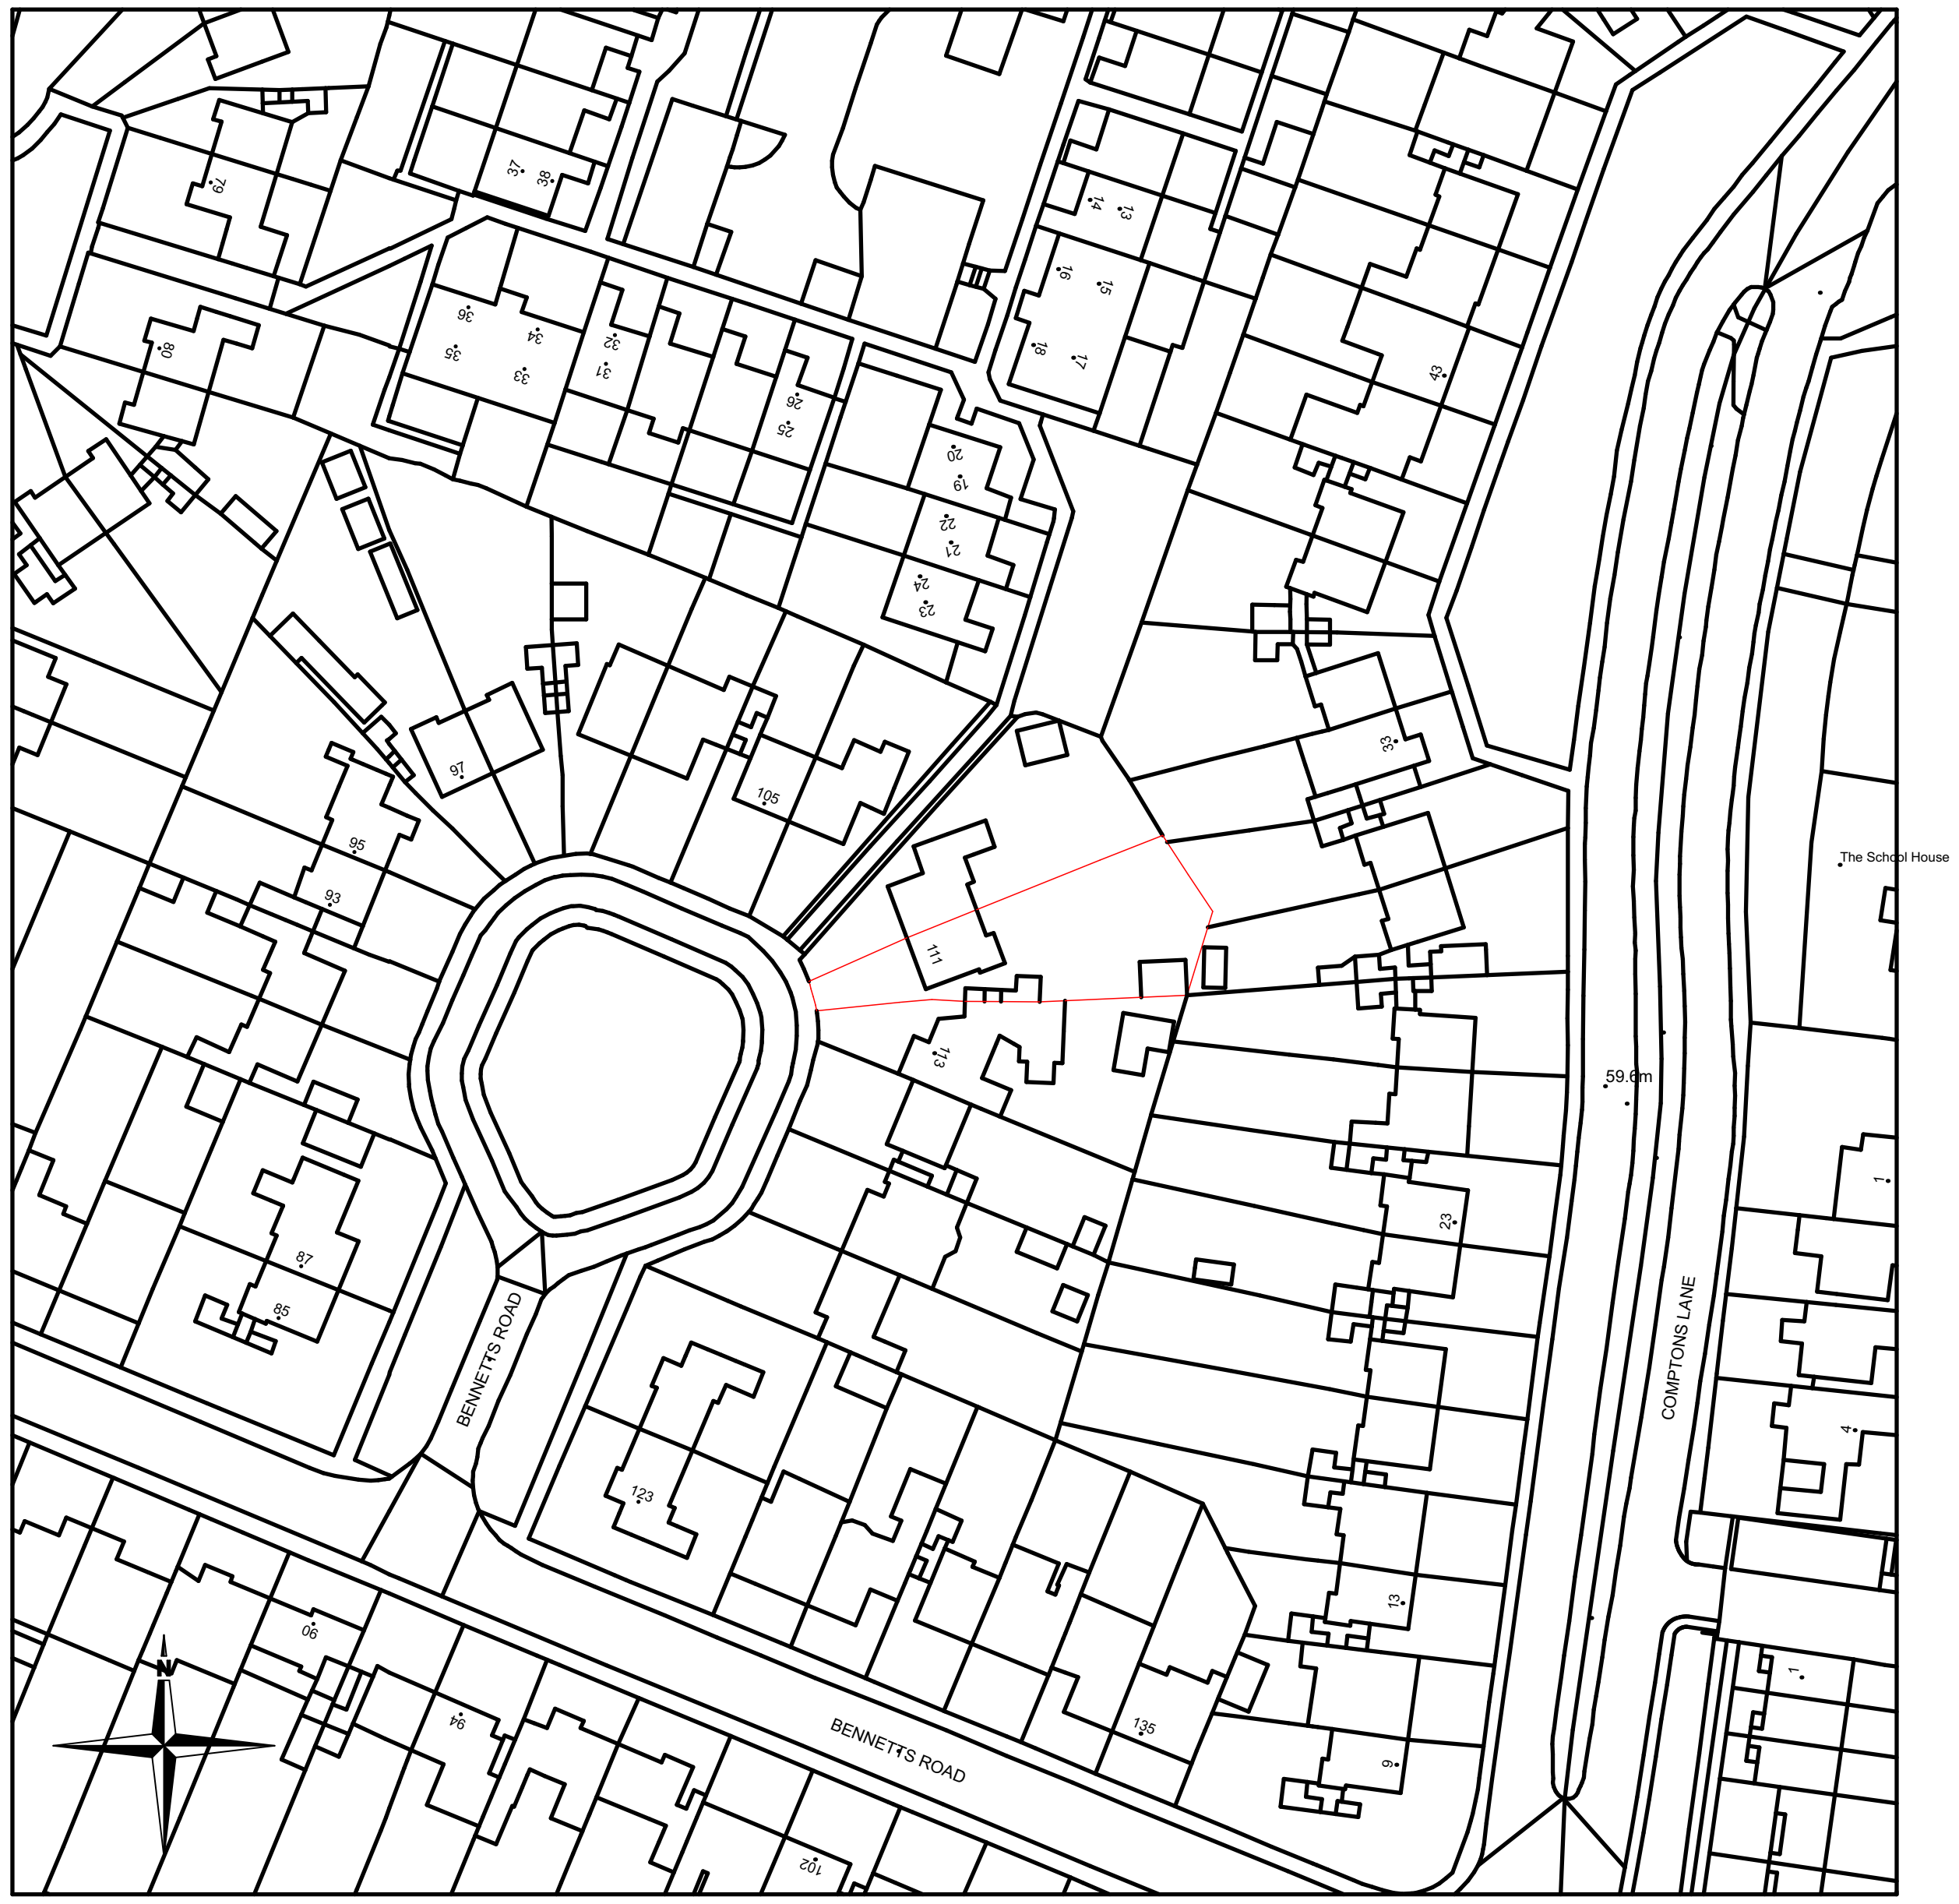

Site Location Plan   scale 1:1250

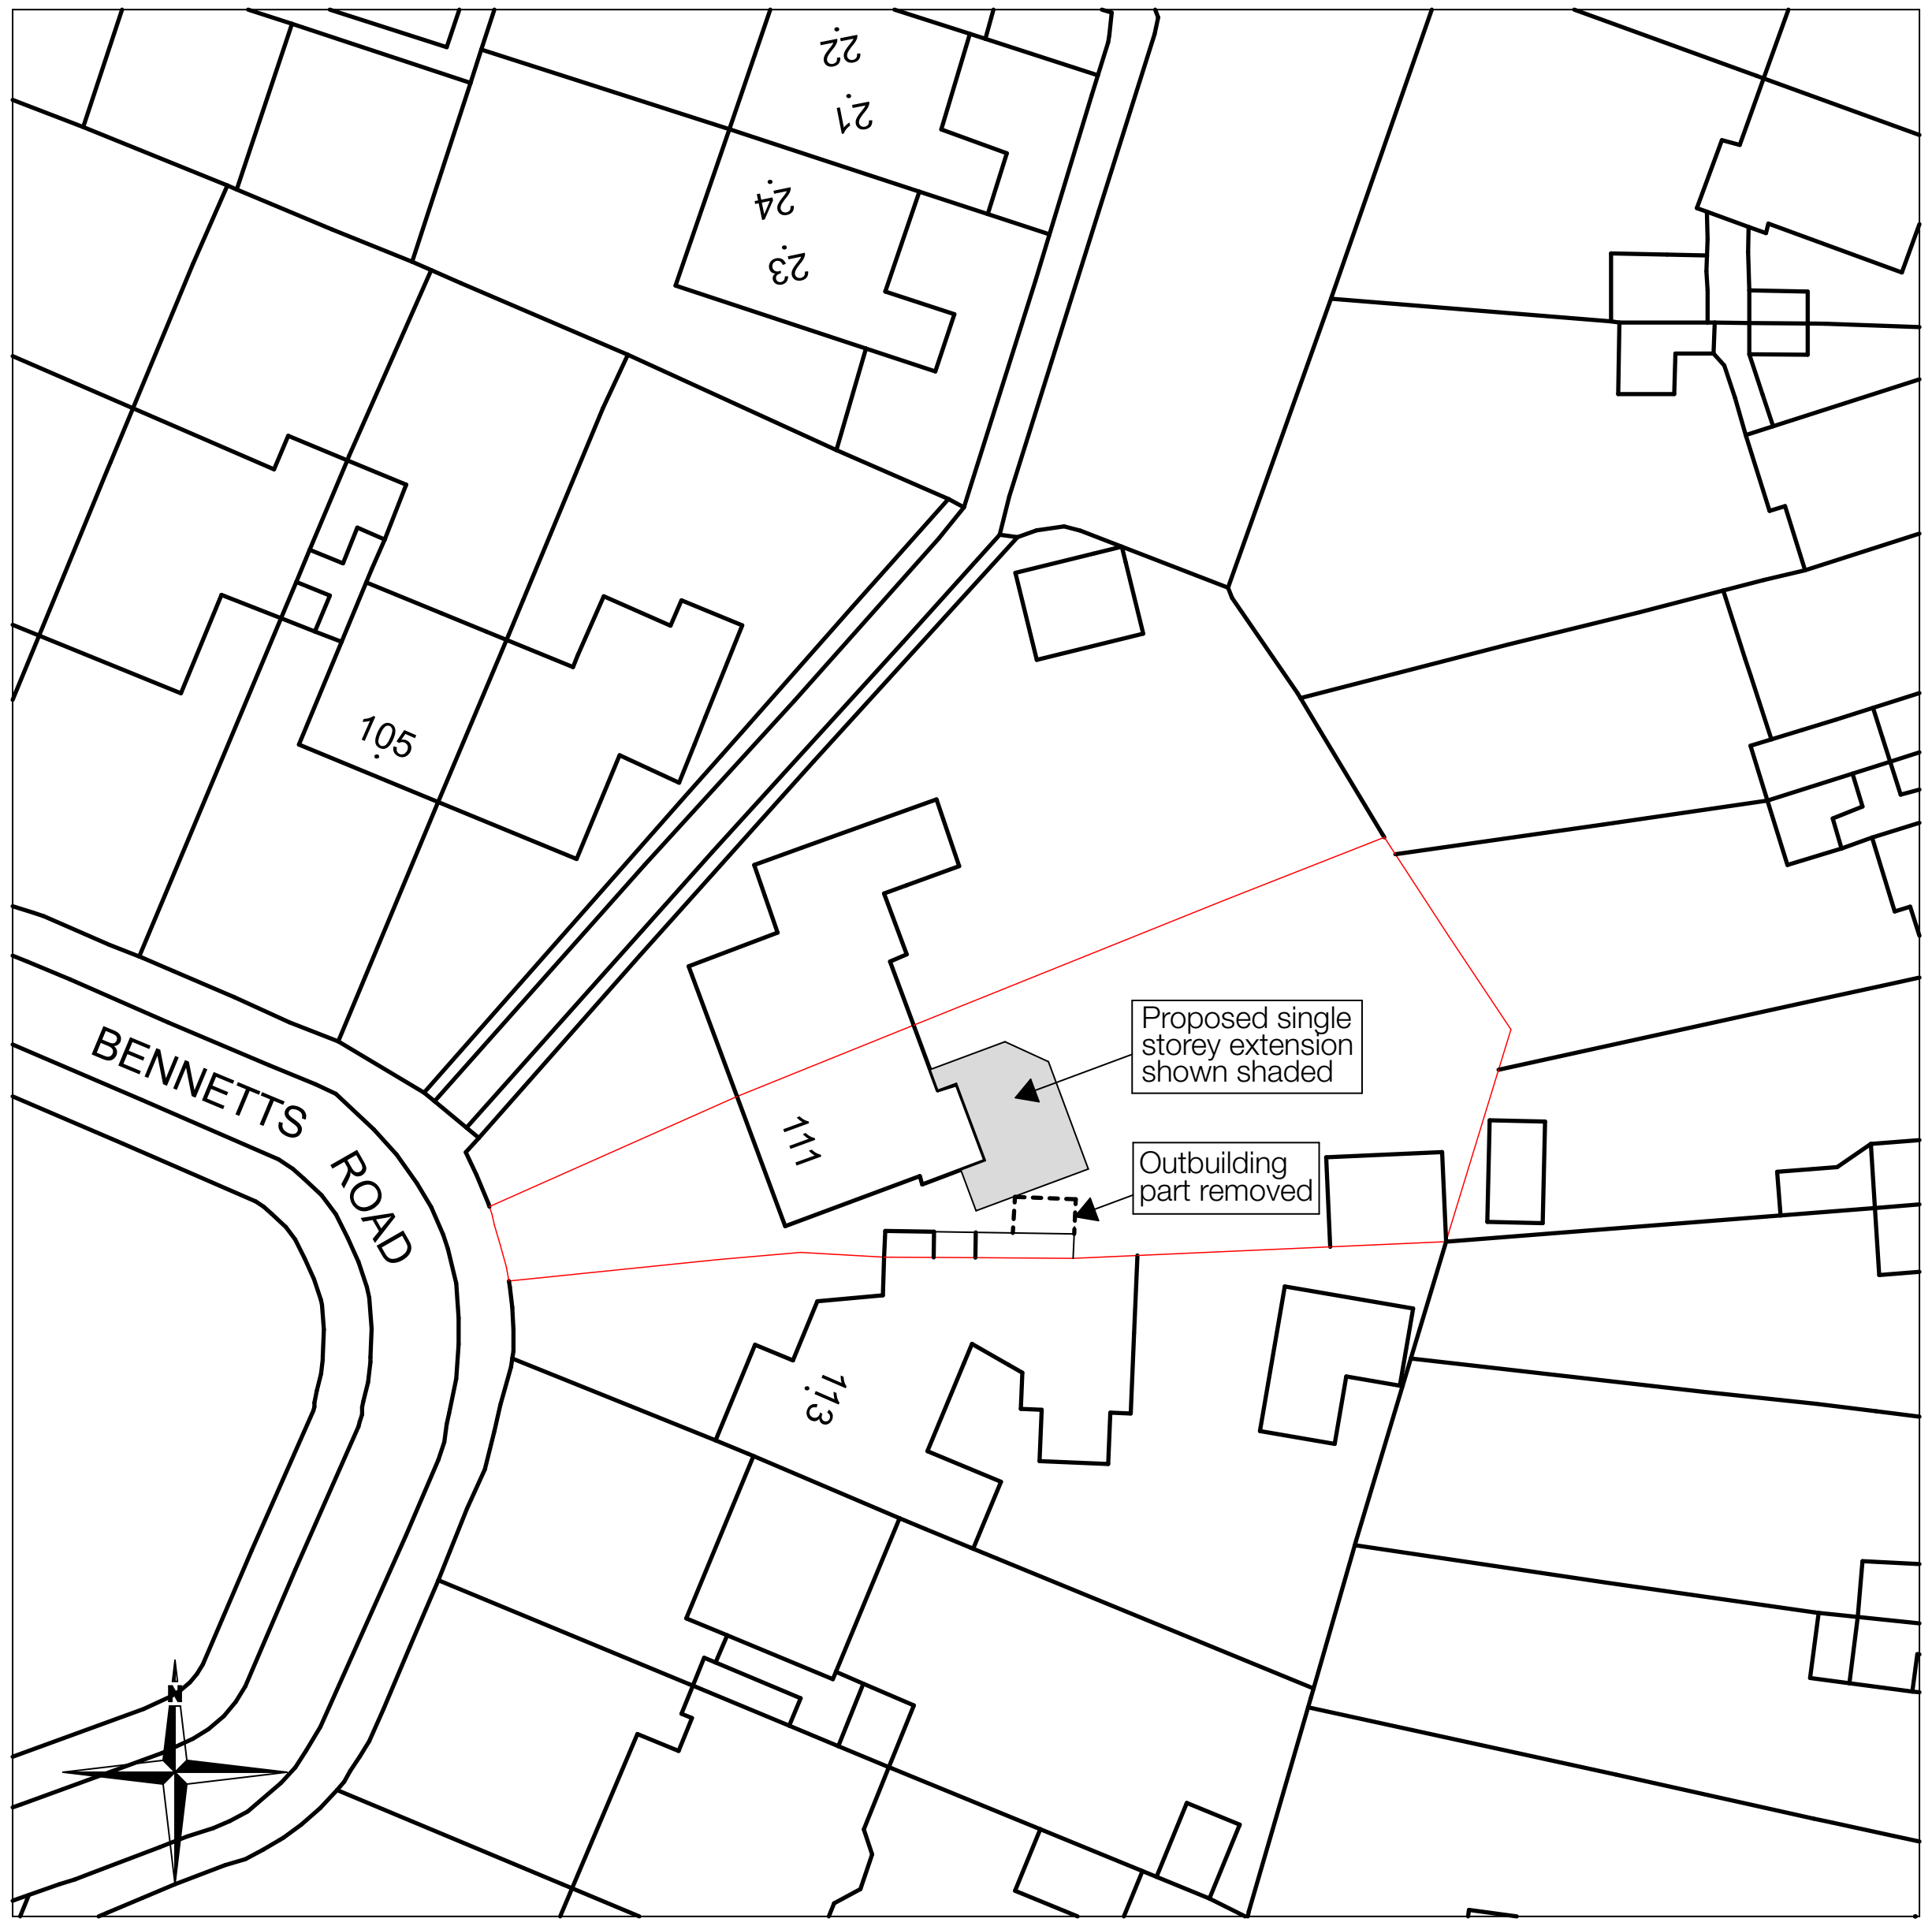

Block Plan   scale 1:500

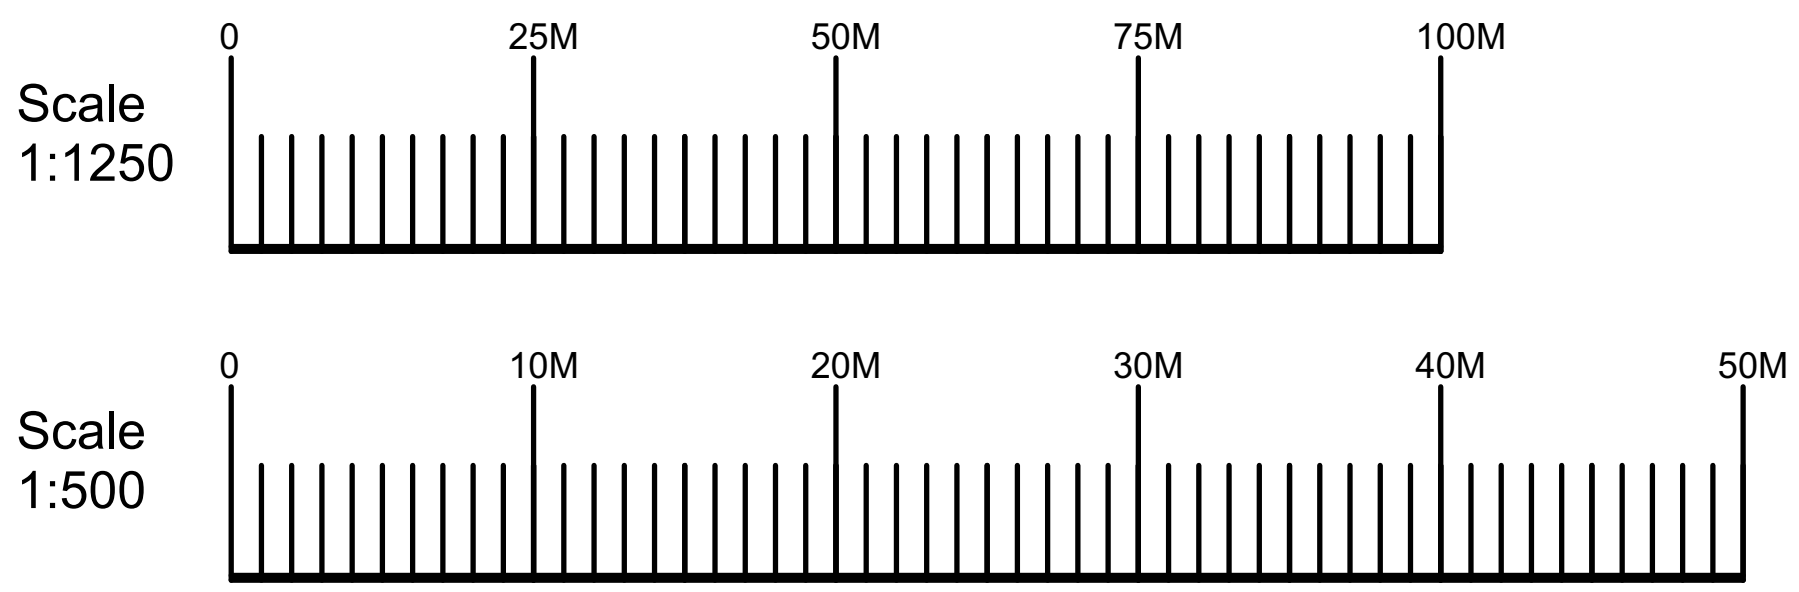

drawing status:			project ref:	drawing no:	revision:
PLANNING SUBMISSION			650/23	01	0
title:			project:		
Site and Block Plans			111 Bennetts Road, Horsham RH13 5JY		
date:	scale:	drawn:	client:		
June '24	As shown @ A3	HG	Gartland and Sarah O'Neill		

Gaffney Architecture
Chartered Architects

Kinsale Blue, Compton's Brow Lane, Horsham, West Sussex RH13 6BX
T 01403 265003 **M** 07881 922145 **E** helen@gaffneyarchitecture.com