NOTE:
All measurements to be checked on site.
This drawing is prepared for planning purposes only.

www.theplanningman.co.uk
t: 01372 897891
e: enquiries@theplanningman.co.uk
THE PLANNING MAN.CO.UK

NORTH

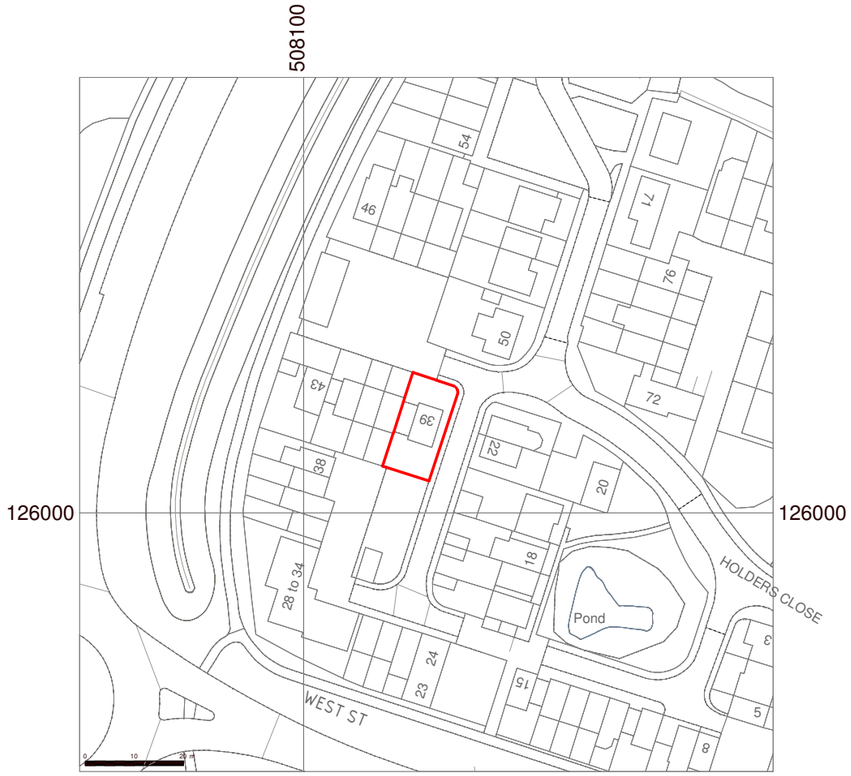

01/LP - LOCATION PLAN
1 : 1250

OSGB Maps purchased from www.streetwise.net
© Crown Copyright and database rights 2019 OS 100047474

0m 25m 50m 75m 100m 125m

VISUAL SCALE 1:1250 @ A3

PROJECT NO.
859
PROJECT ADDRESS:
39 Holders Close Billingshurst RH14 9HL

SHEET NO: 859/ 01
REV:
SCALE:

DRAWING TITLE:
LOCATION PLANS
DATE:
JUNE 2025