NOTE:
All measurements to be checked on site.
This drawing is prepared for planning purposes only.

www.theplanningman.co.uk
t: 01372 897891
e: enquiries@theplanningman.co.uk
THE PLANNING MAN.CO.UK

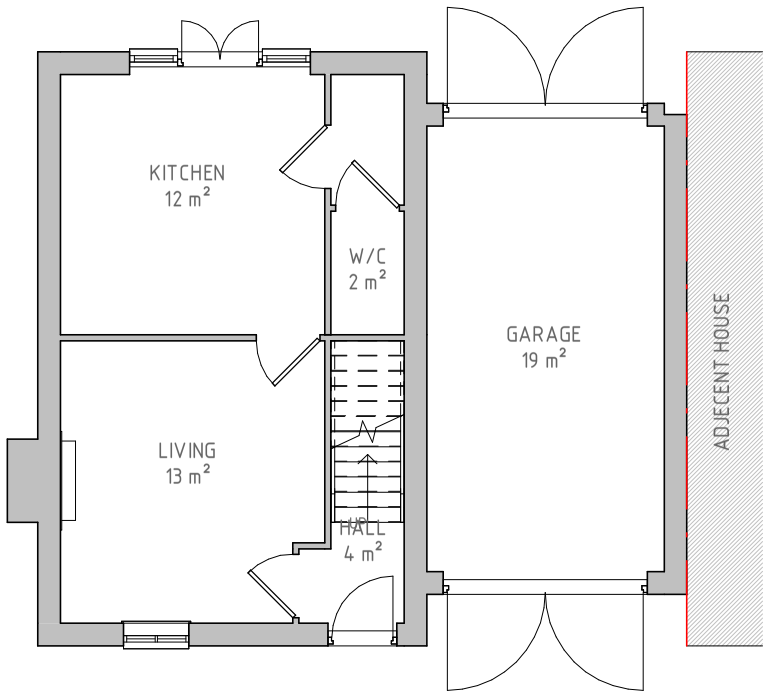

03/101 - EXISTING GROUND FLOOR PLAN
1 : 100

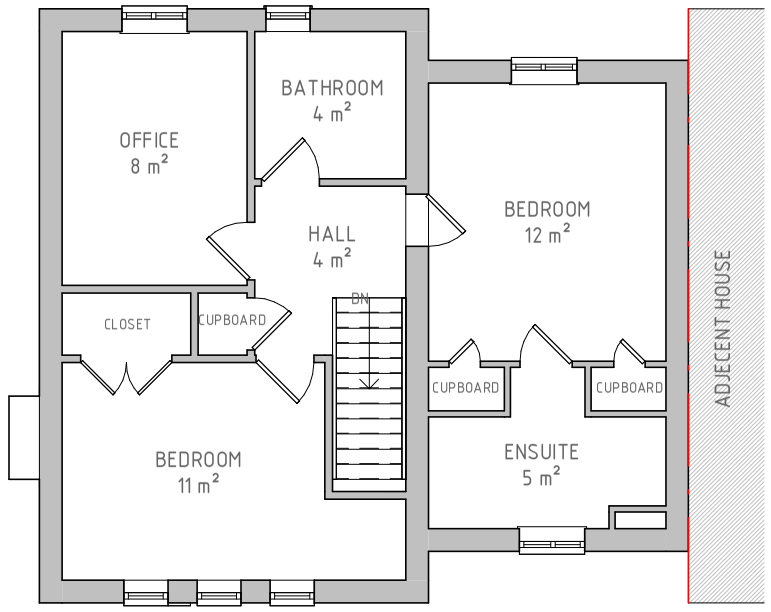

03/102 - EXISTING FIRST FLOOR PLAN
1 : 100

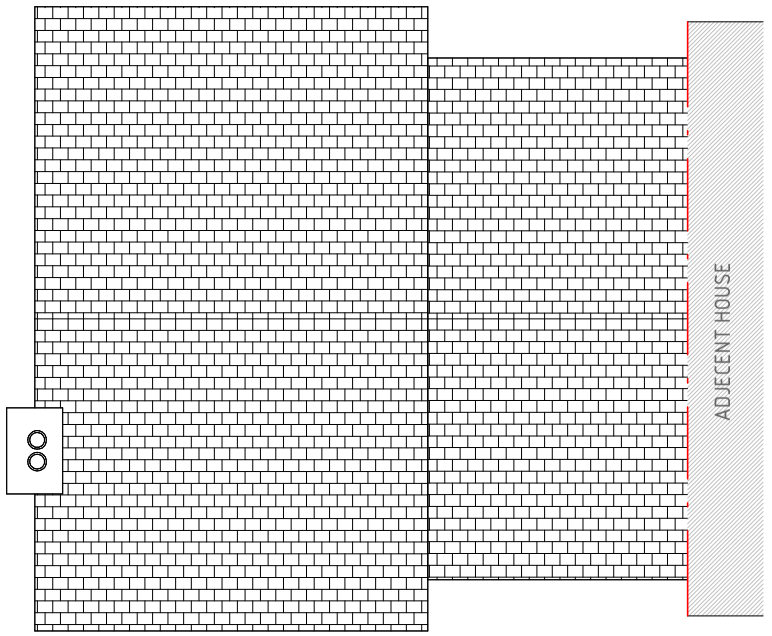

03/103 - EXISTING ROOF PLAN
1 : 100



VISUAL SCALE 1:100 @ A3

PROJECT NO.
859
PROJECT ADDRESS:
39 Holders Close Billingshurst RH14 9HL

SHEET NO: 859/ 03
REV:
SCALE:

DRAWING TITLE:
EXISTING FLOOR PLANS
DATE:
JUNE 2025