NOTE:
All measurements to be checked on site.
This drawing is prepared for planning purposes only.

www.theplanningman.co.uk
t: 01372 897891
e: enquiries@theplanningman.co.uk

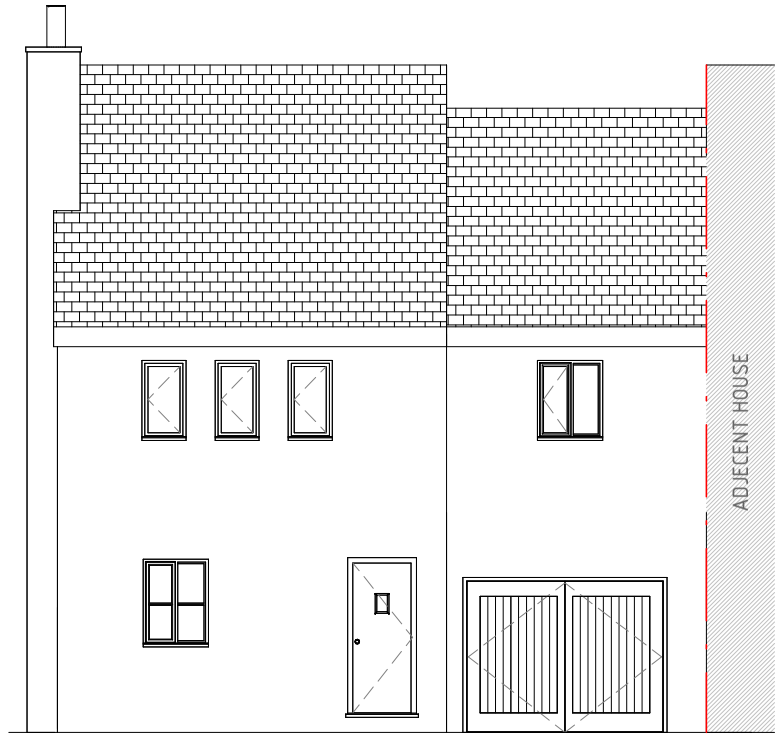

04/201 - EXISTING FRONT ELEVATION
1 : 100

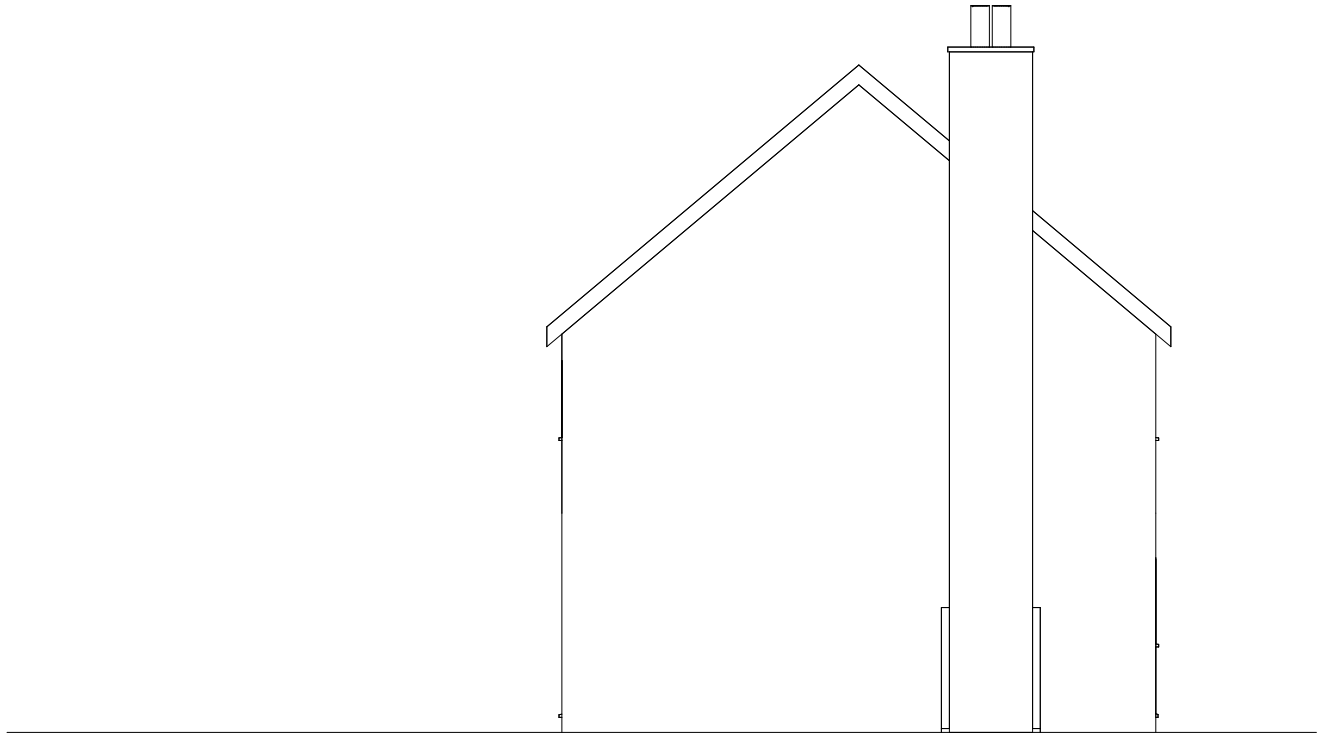

04/202 - EXISTING LEFT ELEVATION
1 : 100

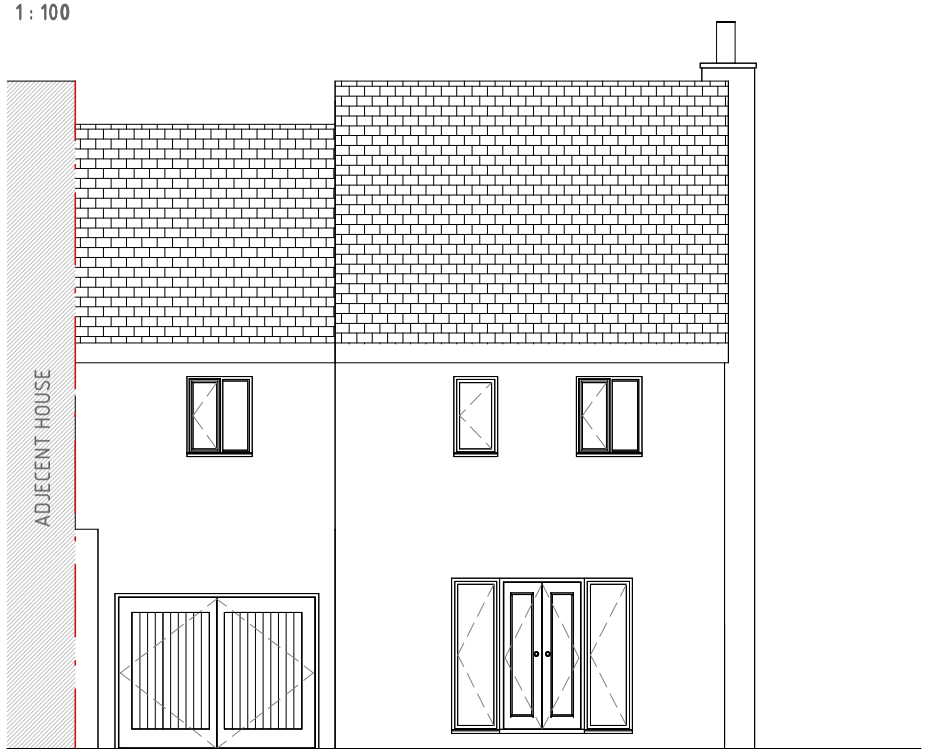

04/203 - EXISTING REAR ELEVATION
1 : 100

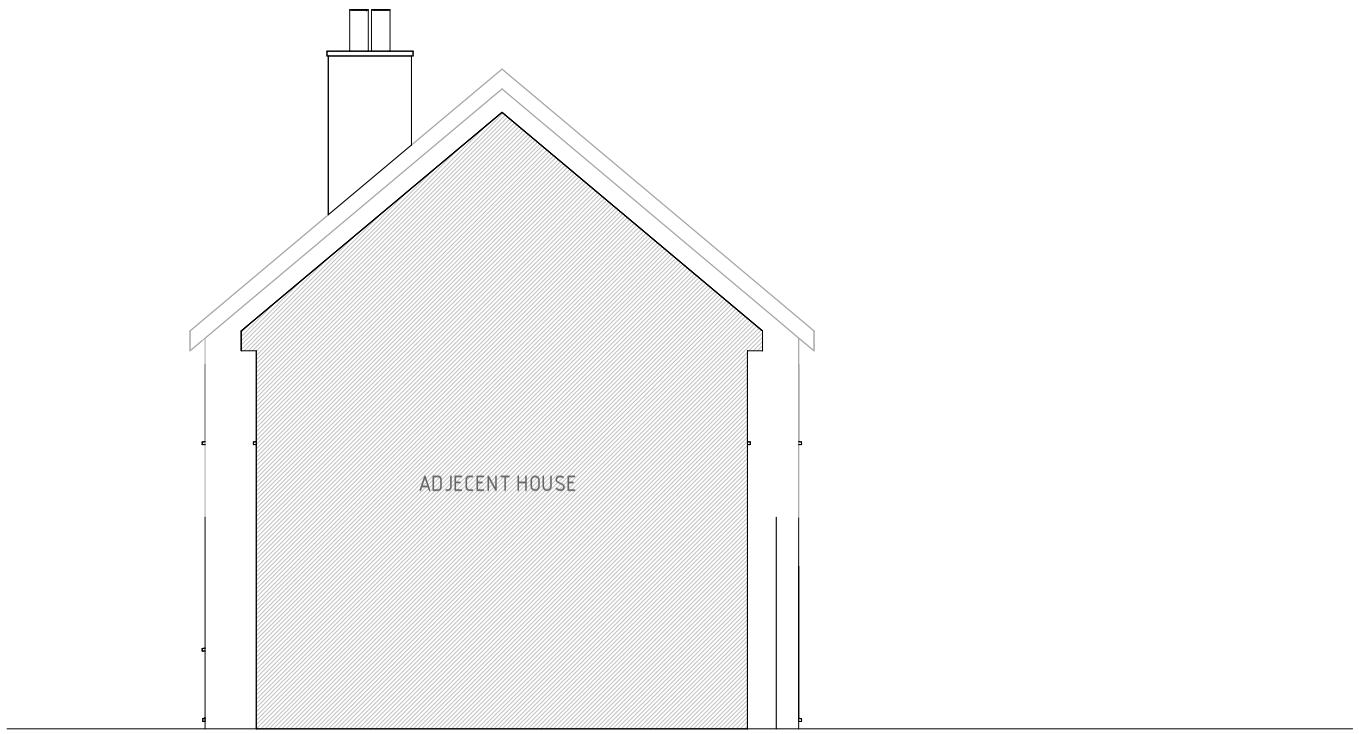

04/204 - EXISTING RIGHT ELEVATION
1 : 100



VISUAL SCALE 1:100 @ A3

PROJECT NO.
859
PROJECT ADDRESS:
39 Holders Close Billingshurst RH14 9HL

SHEET NO: 859/ 04
REV:
SCALE:

DRAWING TITLE:
EXISTING ELEVATIONS
DATE:
JUNE 2025