NOTE:
All measurements to be checked on site.
This drawing is prepared for planning purposes only.

www.theplanningman.co.uk
t: 01372 897891
e: enquiries@theplanningman.co.uk
THE PLANNING MAN.CO.UK

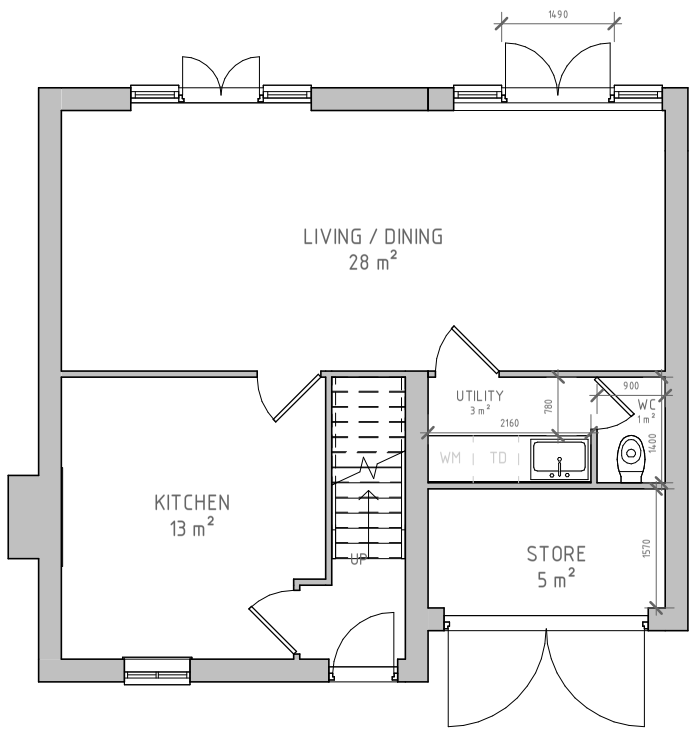

05/301 - PROPOSED GROUND FLOOR PLAN
1 : 100

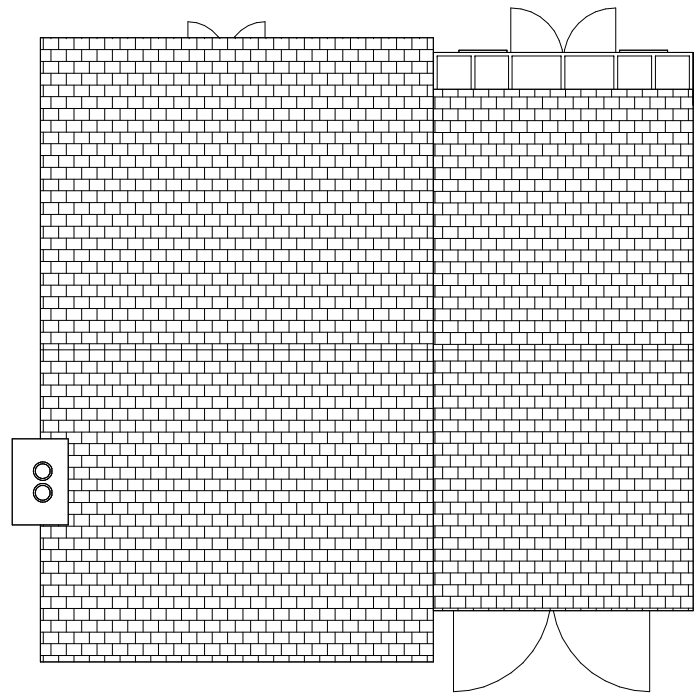

05/304 - PROPOSED ROOF PLAN
1 : 100



VISUAL SCALE 1:100 @ A3

PROJECT NO.
859
PROJECT ADDRESS:
39 Holders Close Billingshurst RH14 9HL

SHEET NO: 859/ 05
REV:
SCALE:

DRAWING TITLE:
PROPOSED FLOOR PLANS
DATE:
JUNE 2025