NOTES
- DO NOT SCALE OFF THIS DRAWING EXCEPT FOR PLANNING PURPOSES
- CHECK ALL DIMENSIONS ON SITE BEFORE ANY WORK IS COMMENCED
- ALL GOODS MATERIALS AND WORKMANSHIP MUST CONFORM WITH CURRENT BUILDING REGULATIONS, BRITISH STANDARDS AND CODES OF PRACTICE
- COPYRIGHT OF THIS DRAWING IS RETAINED BY THE ARCHITECT AND IT MUST NOT BE REPRODUCED WITHOUT WRITTEN CONSENT

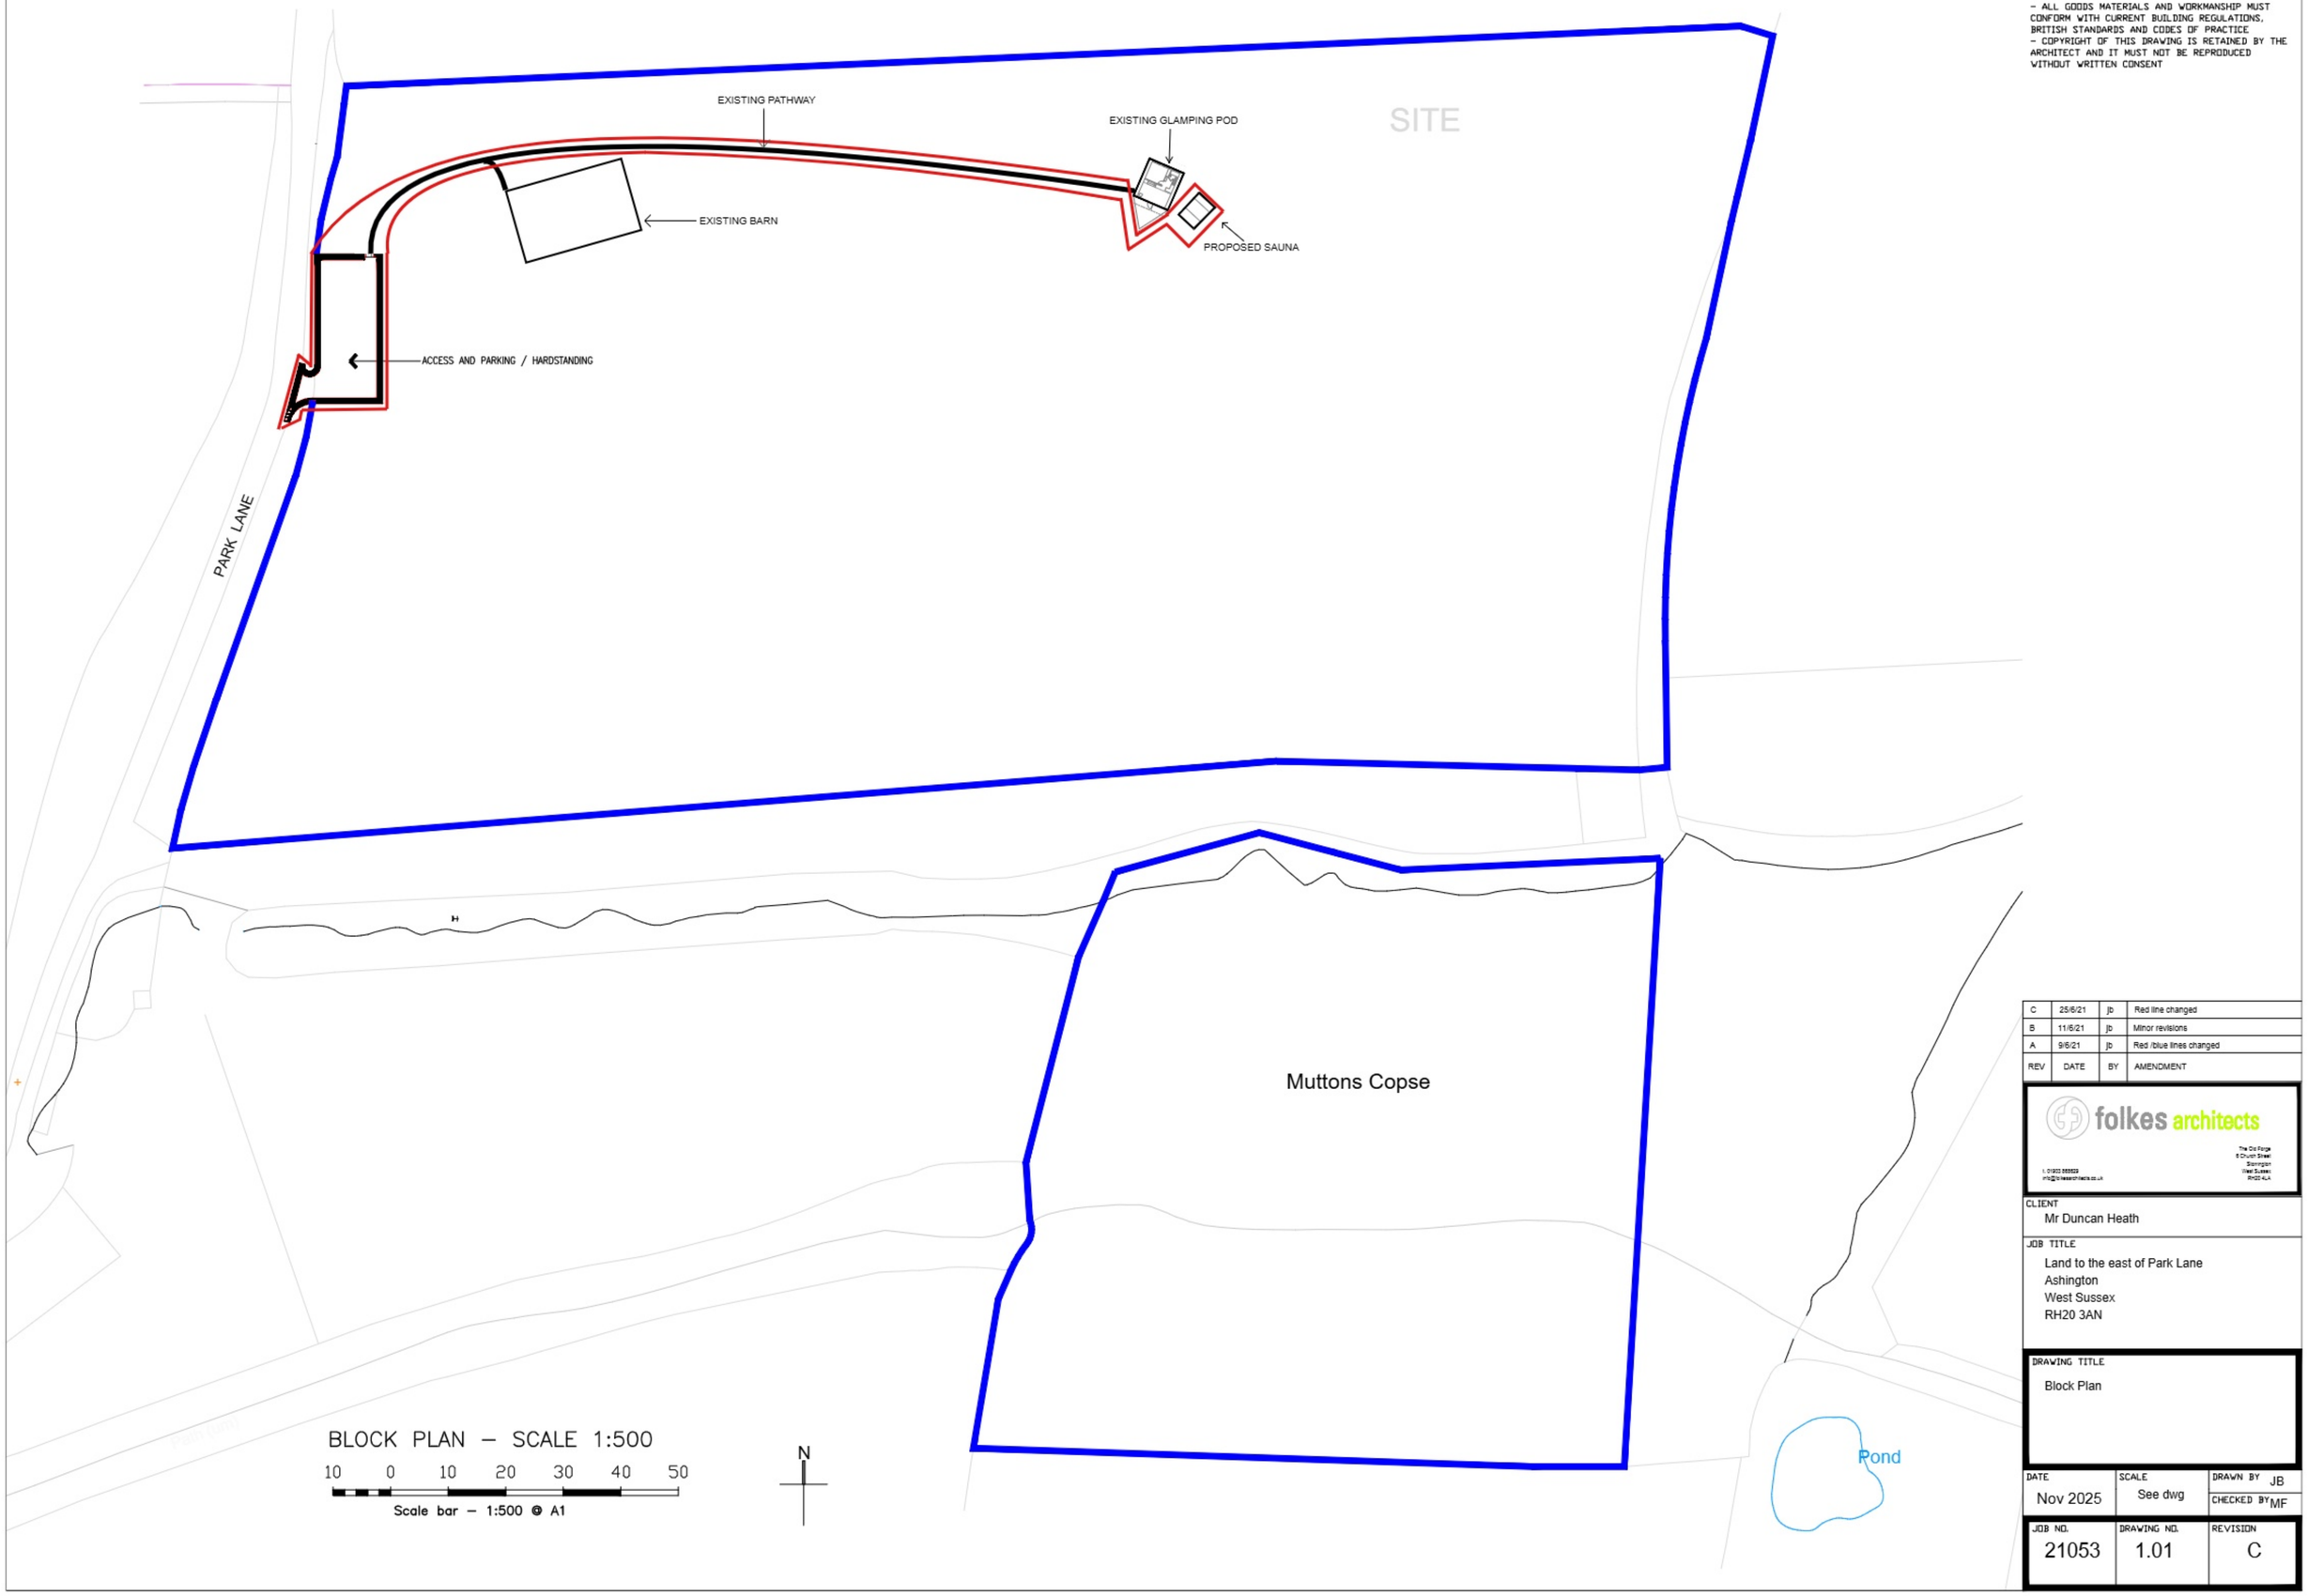

BLOCK PLAN – SCALE 1:500

10 0 10 20 30 40 50

Scale bar – 1:500 @ A1

REV	DATE	BY	AMENDMENT
C	25/6/21	jb	Red line changed
B	11/6/21	jb	Minor revisions
A	9/6/21	jb	Red /blue lines changed

folkes architects

The Old Forge
8 Church Street
Storrington
West Sussex
RH20 4LA

t. 01903 000000
mail@folkesarchitects.co.uk

CLIENT
Mr Duncan Heath

JOB TITLE
Land to the east of Park Lane
Ashington
West Sussex
RH20 3AN

DRAWING TITLE
Block Plan

DATE	SCALE	DRAWN BY
Nov 2025	See dwg	JB
		CHECKED BY MF

JOB NO.	DRAWING NO.	REVISION
21053	1.01	C