
Orvello, Southwater Street

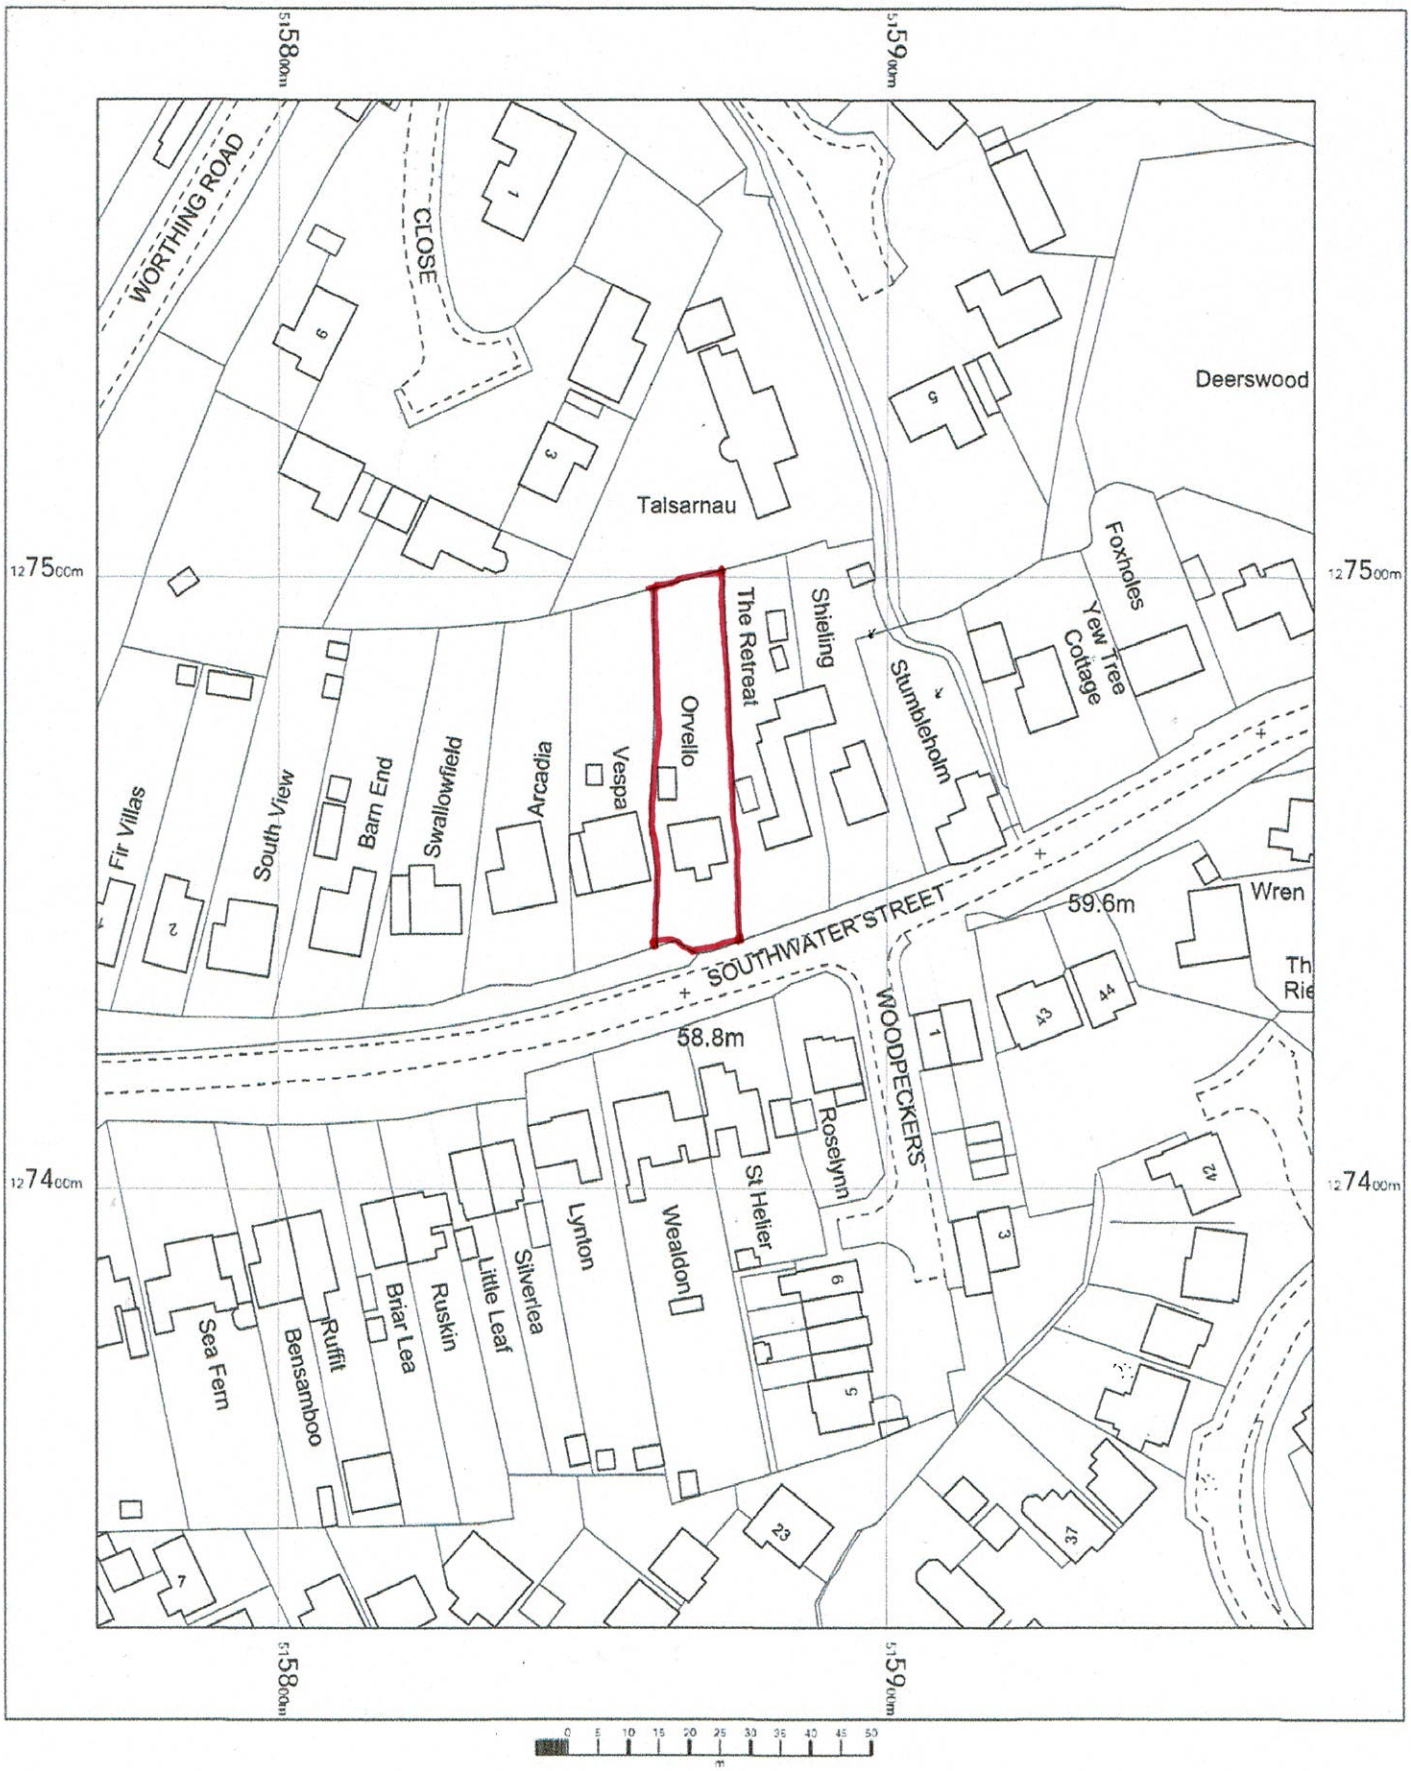

Orvello
Southwater Street
Southwater
Horsham
RH13 9BN

OS MasterMap 1250/2500/10000 scale
Monday, June 24, 2024, ID: MDP-01171784
www.mapdataportal.co.uk

1:1250 scale print at A4, Centre: 515870 E, 127453 N

© Crown Copyright Ordnance Survey. Licence no. 100019980

N

MAPS@ Aworth
SURVEY CONSULTANTS