

Planning Drawings

Elevation Drawings

* Route permitted development - Certificate of lawfulness

Materials Schedule - All materials to match existing building material

Photographic Survey




Client - Gavin Schreiber

Address - 13 Centurion Close
Billingshurst
RH14 9UW

Elevations Existing

Scale 1 : 100

2000mm

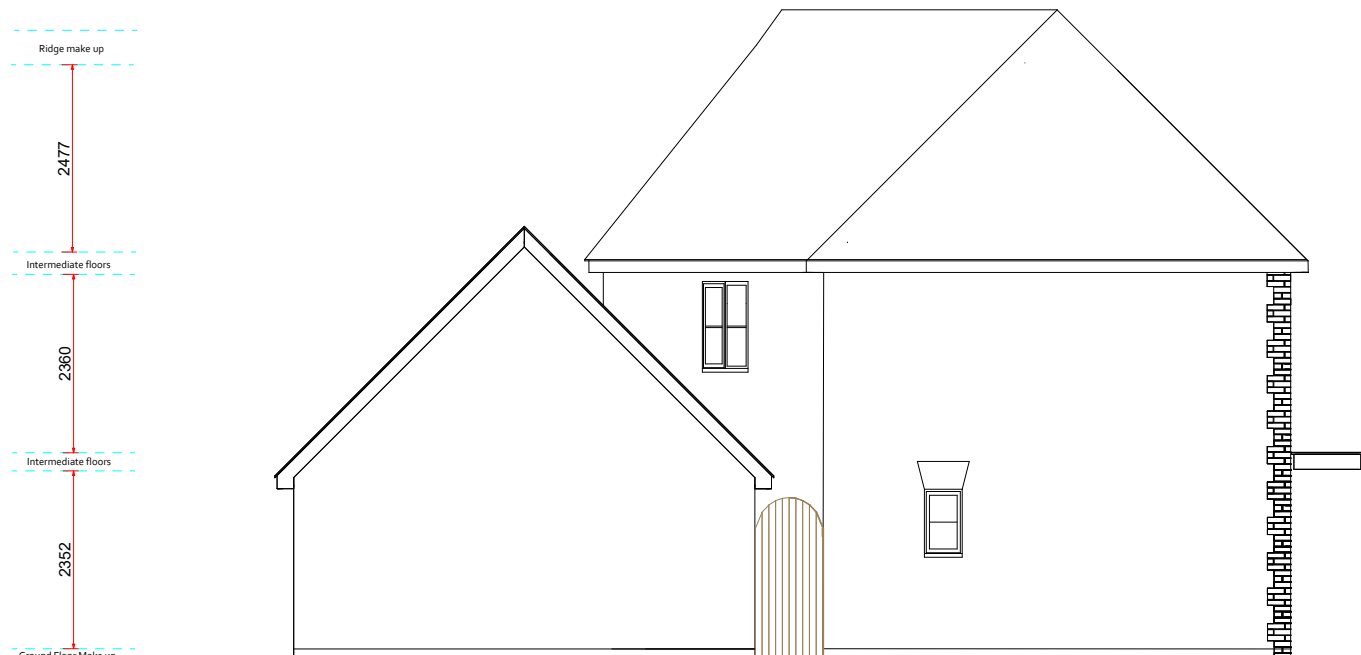



Elevations Proposed

Scale 1 : 100

2000mm

Please Note

* Letters refer to roof calculation sheet

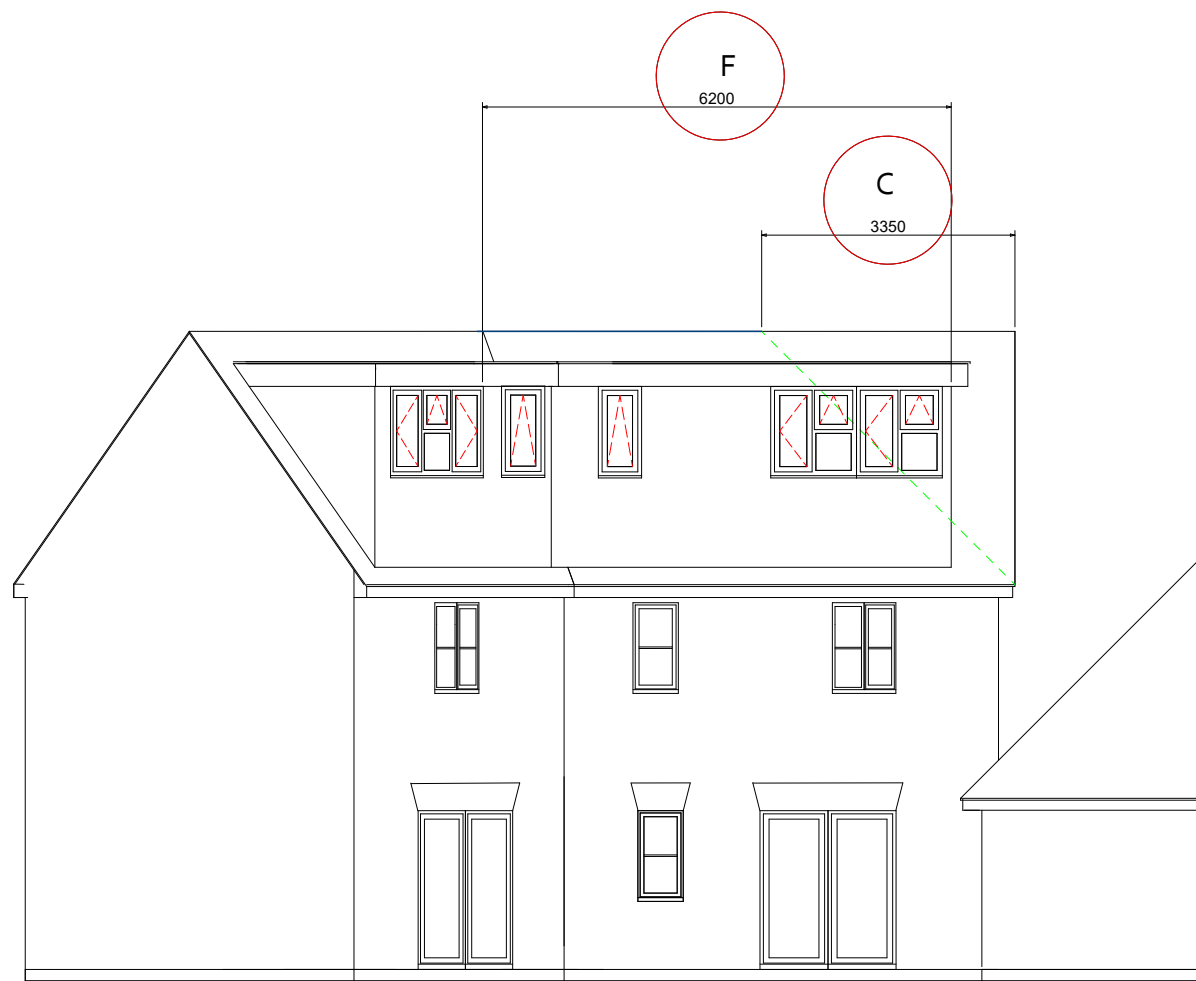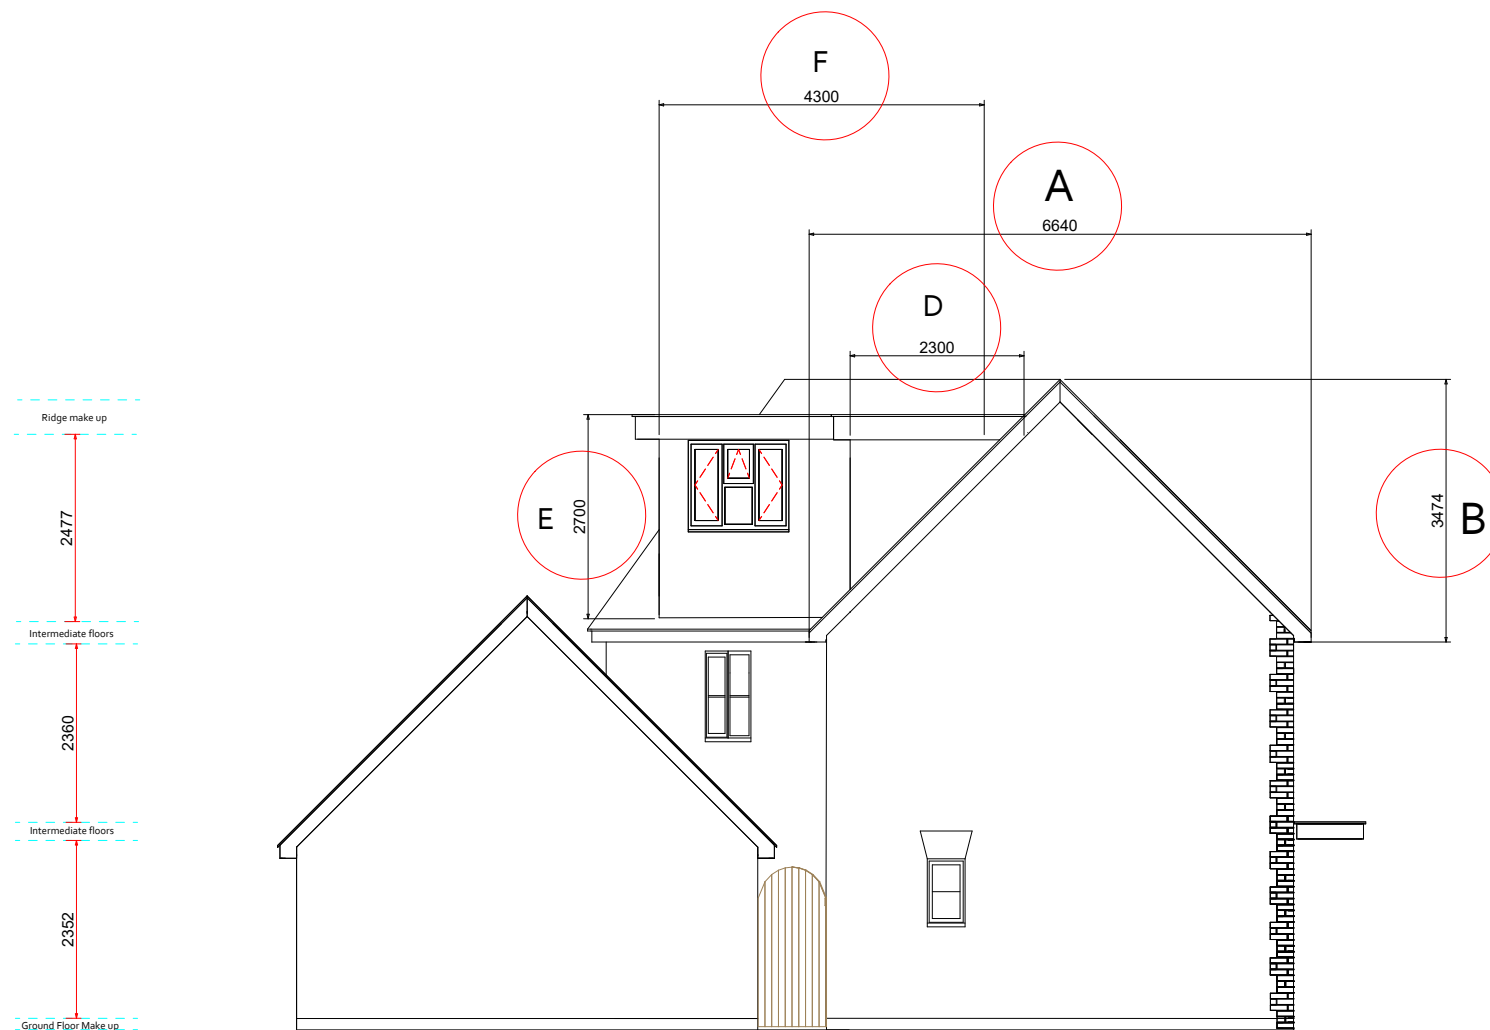

Page Size - A1

2000mm

Proposed roof - Enlargement

Hip to gable enlargement - 32.60 m3 Cubic M³

Proposed Dormer enlargement - 12.87 m3 Cubic M³

Total Calculation of roof enlargement

45.47 m3

