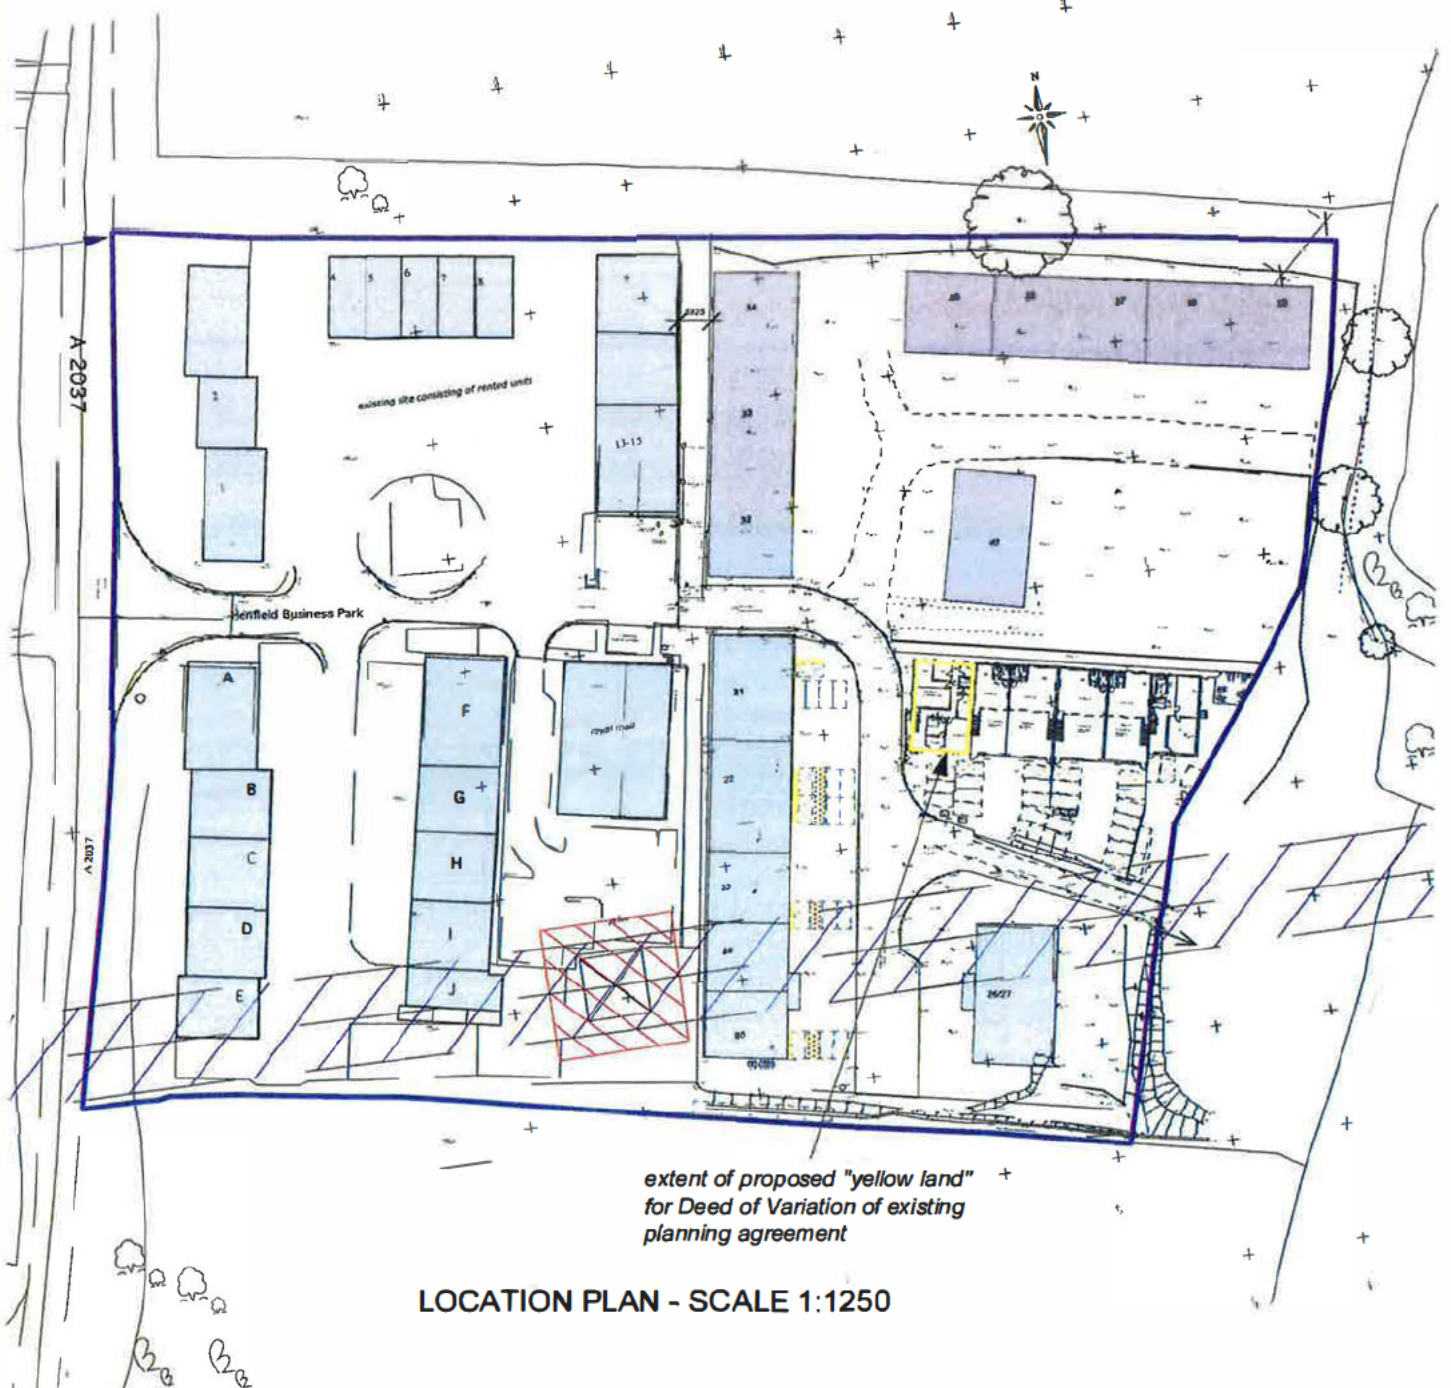


10cm = 125m at 1:1250

BRETT INCORPORATED LIMITED

Planning and Development Services

18 Seal Road, Selsey, Chichester, West Sussex, PO20 0HW

TEL: 01403 258800 MOBILE: 07710 624420 E-MAIL: office@brettinc.co.uk

MANAGING DIRECTOR

STATION 1400 FT 1:1250

REGD OFFICE: 18 SEAL ROAD, SELSEY, CHICHESTER, WEST SUSSEX, PO20 0HW

REGD IN THE UK No: 4869 163 VAT REG No: 823 5236 44



Client: HHC DEVELOPMENTS LTD

Date: DEC 2016

Project: DEED OF VARIATION OF
"YELLOW LAND" HENFIELD BUSINESS
PARK, SHOREHAM ROAD, SMALL DOLE
BN6 9SL

Drg No: 0913.23/05

Drawing: LOCATION PLAN

Scales: 1:1250 (ORIGINAL
PAPER SIZE A4)

This drawing is the copyright of Brett Incorporated Limited. The contractor shall be responsible for ensuring that all works are in compliance with the current statutory requirements. Unless otherwise stated this drawing has been prepared for the purposes specified for.

any drawings showing plan on this document has been reproduced from the original drawing map with the permission of the Controller of the Planning Department, Chichester. Copyright of Brett Incorporated Limited. 18 Seal Road, Selsey, Chichester, West Sussex, PO20 0HW. Licence No: L100791