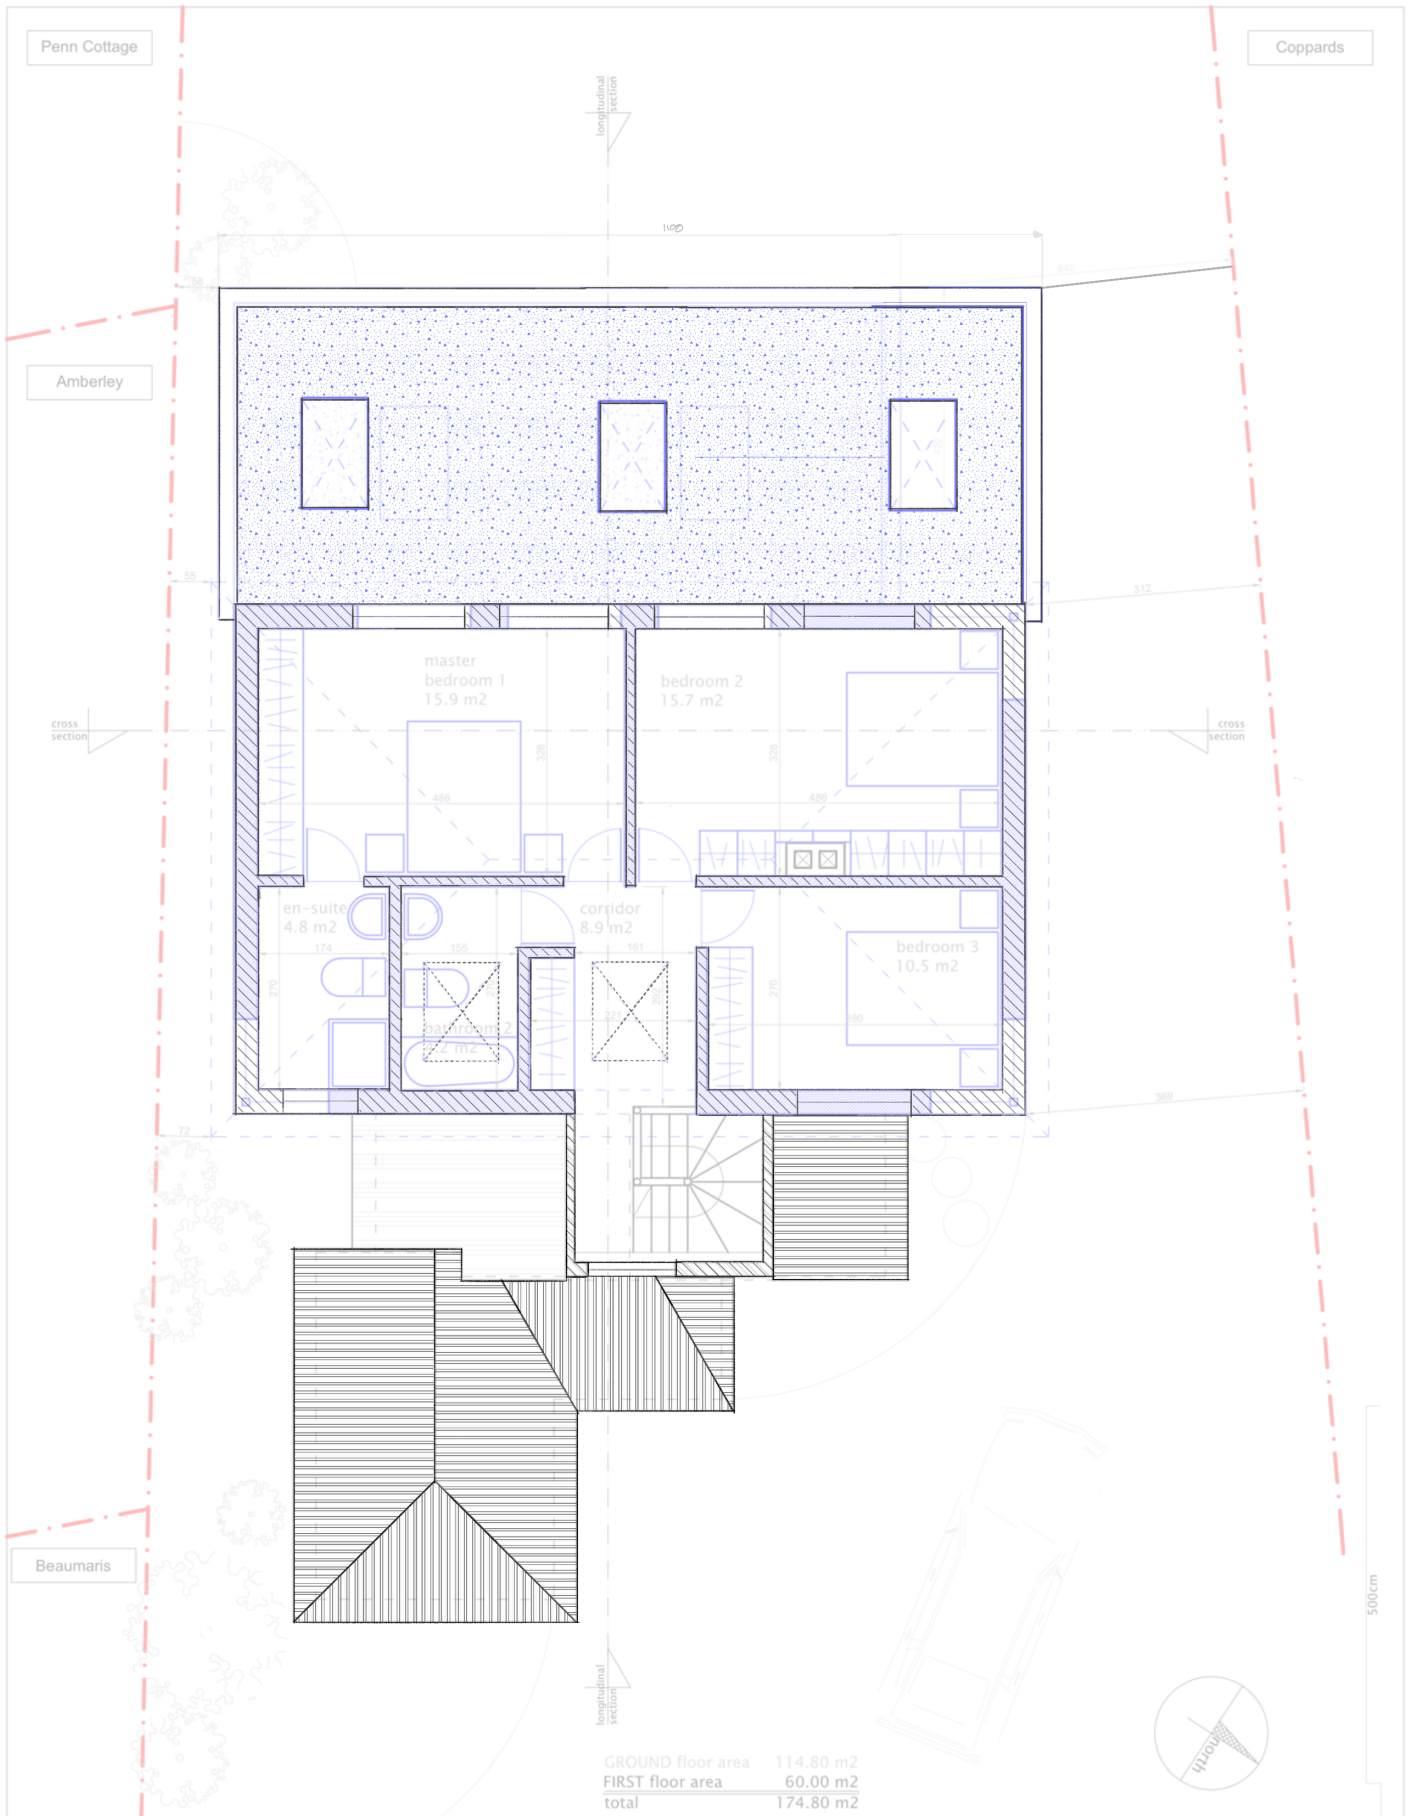


GROUND floor area	114.80 m2
FIRST floor area	60.00 m2
total	174.80 m2

cottage EXTENSION - dwg No.06(12)

PROPOSED FIRST floor

Client: Maria Riddell and Nathan Riddell
Address: Woodcroft, Chesworth Lane, RH135AJ Horsham
Date: 15.12.2022.

Scale: 1:100 @A4 (all dim in cm)