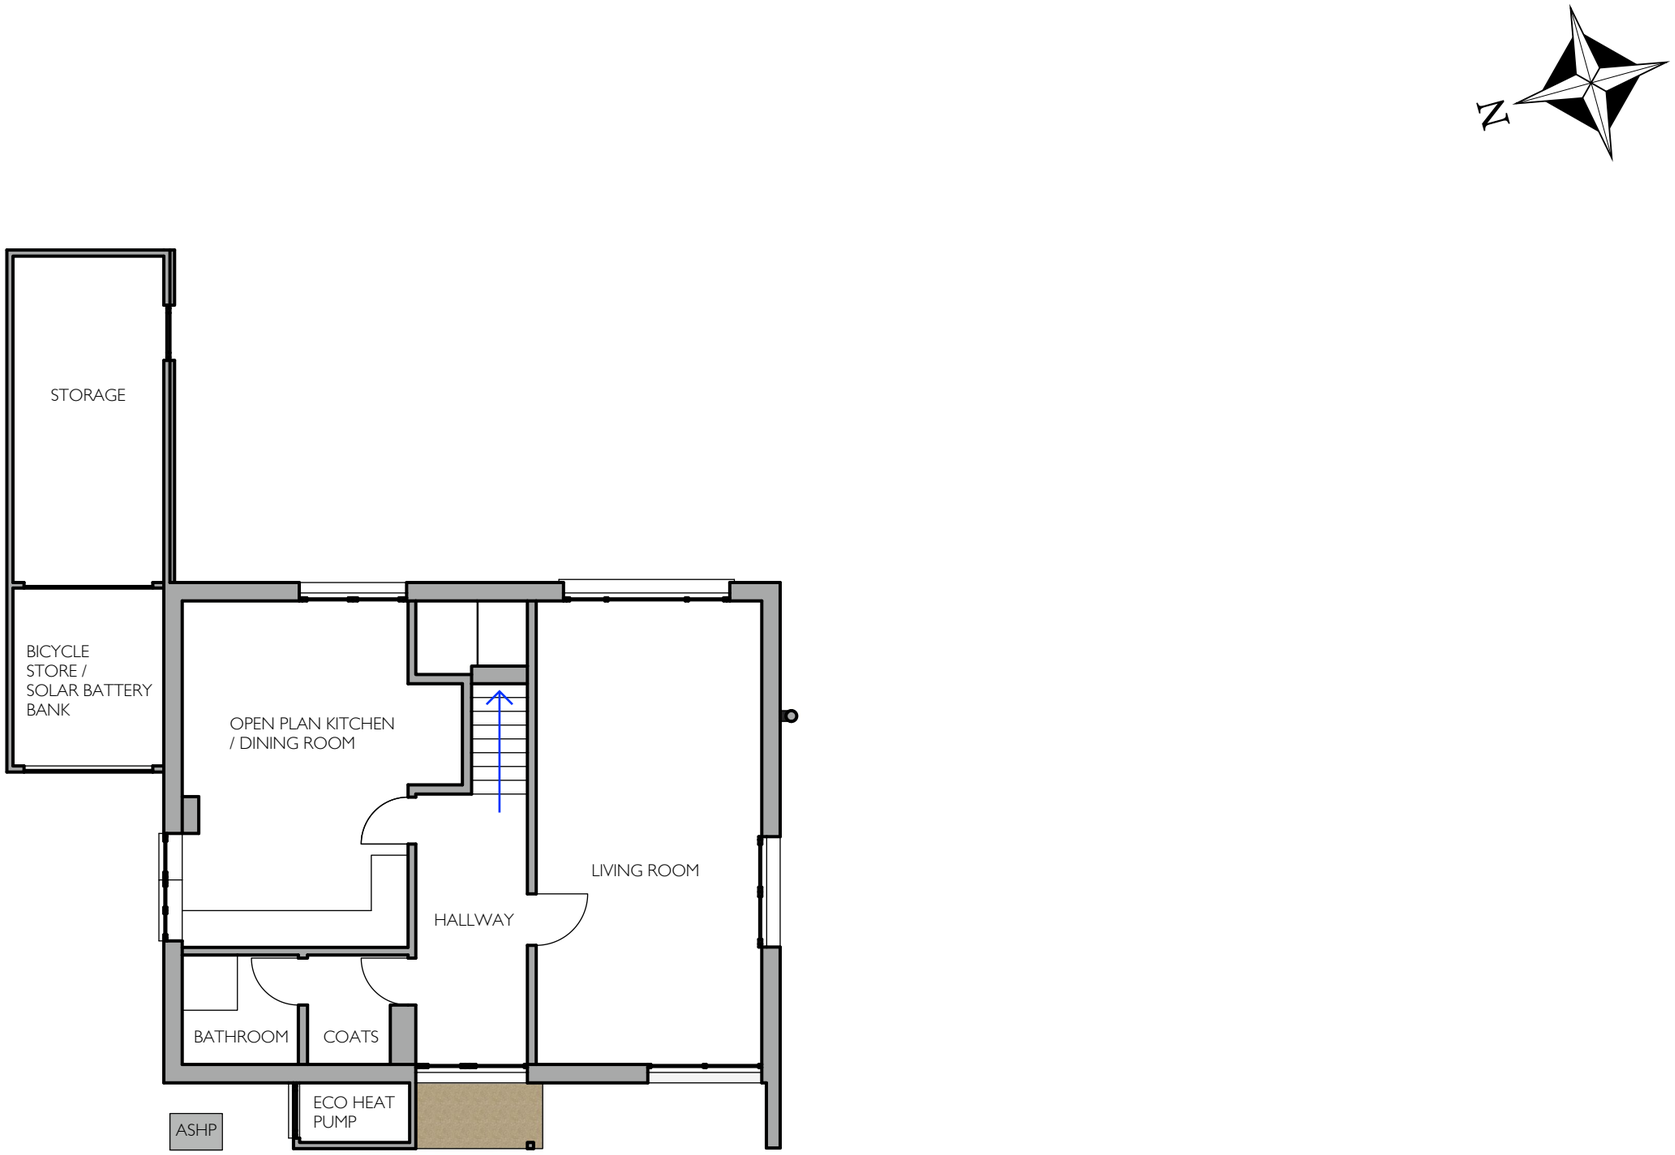

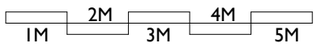

Scale 1:100 @ A3

PROPOSED GF PLAN

25 CHURCH LANE, UPPER BEEDING, STEYNING, BN44 3HP

ARCHITECTURE BY JAKE MCLEWEE BSC (HONS): ARCHITECTURAL TECHNOLOGY

REFERENCE / DATE

A 462-3

12/12/2024

ARCHITECTUREBYJAKE.CO.UK