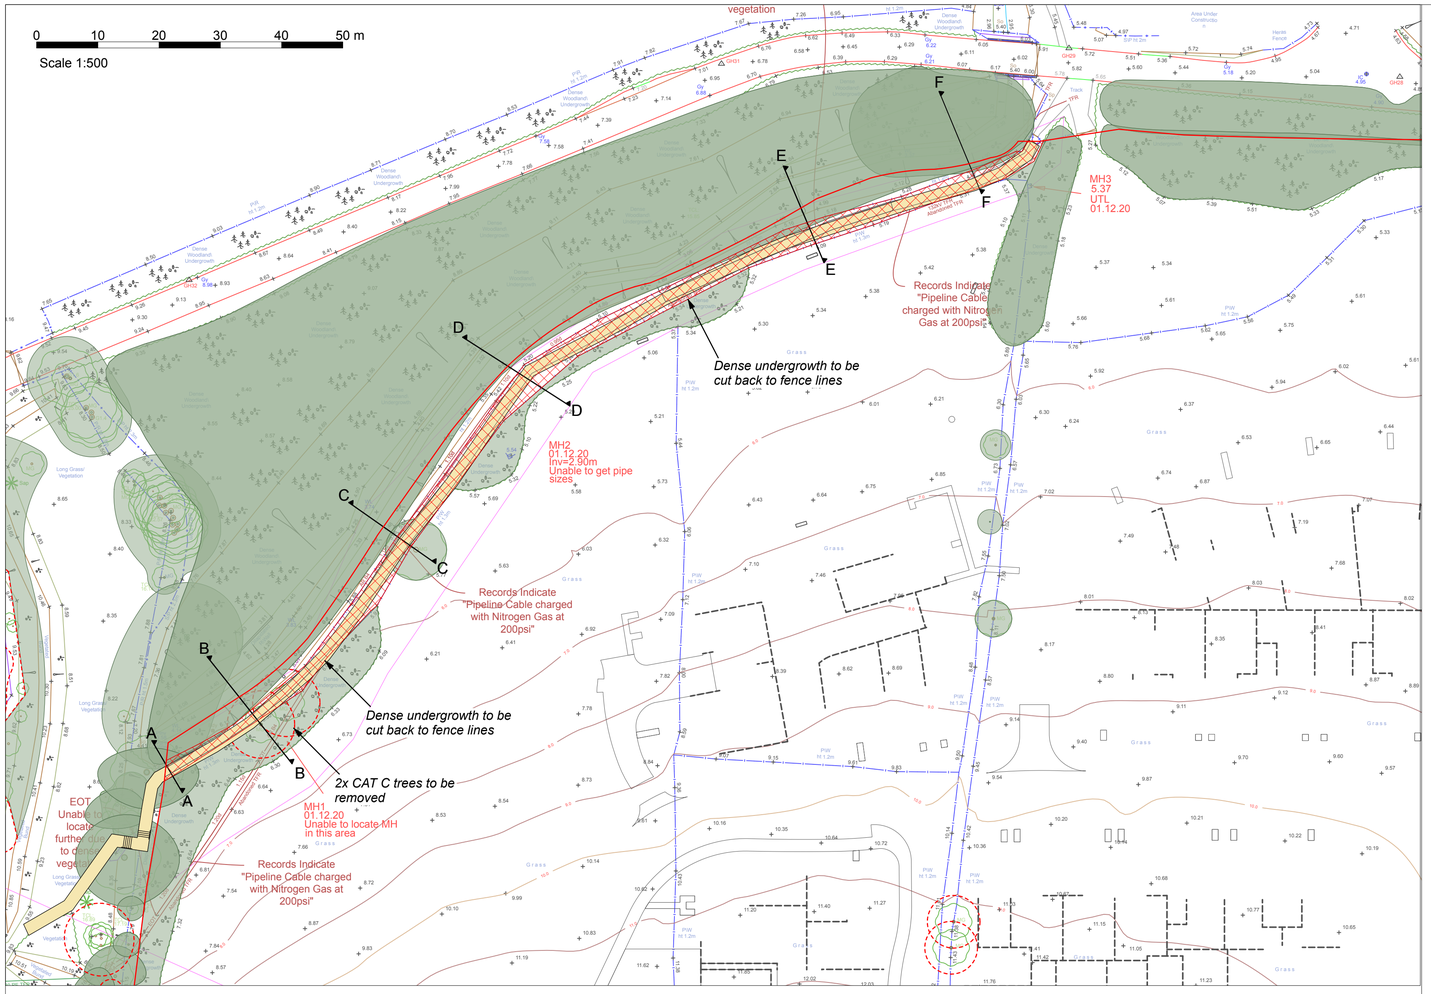

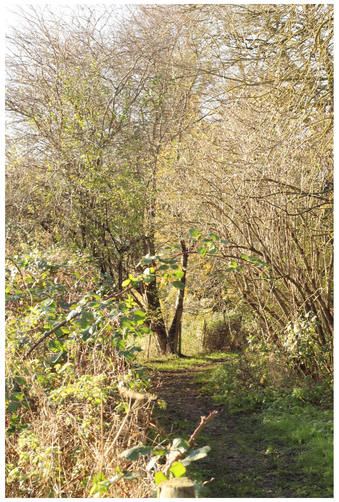

Existing PROW 2585



Example surfaced PROW Footpath Treatment

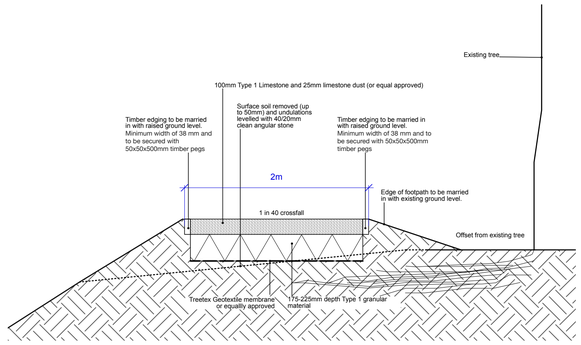

Typical No Dig Construction PROW Footpath within RPA

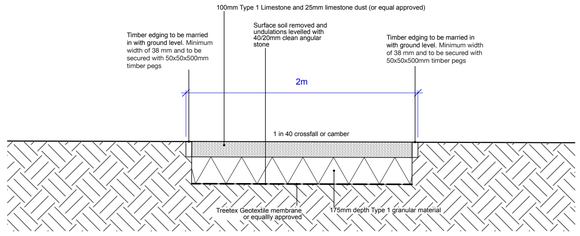

Typical PROW Footpath detail outside of RPA

0 1 m

Scale 1:20

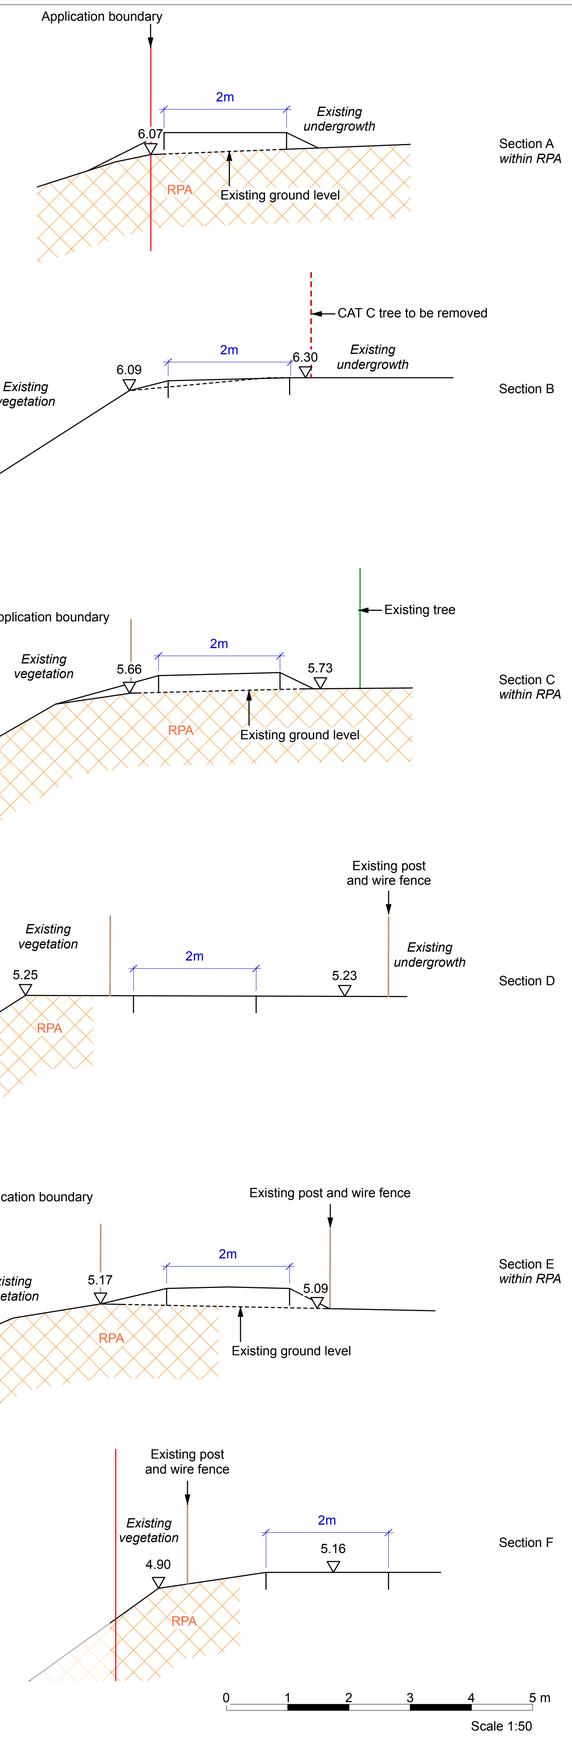

0 1 2 3 4 5 m

Scale 1:50

Notes/Revisions

Glebe Farm, Steyning

Vistry Group

N

PROW 2585 Upgrade
2m Option

Status:		Drawn by:	Checked by:
		DL	TF
Project Number:	Scale @ A1:		Date:
168719	Var		03/2025
Drawing Number:			Revision:
TOR-XX-XX-DR-L-P-022			

© tor&co 2025 Do not scale from this drawing

tor &co
Everdene House
Deansleigh Road
Bournemouth BH7 7DU
020 3664 6755
enquiries@torandco.com
www.torandco.com