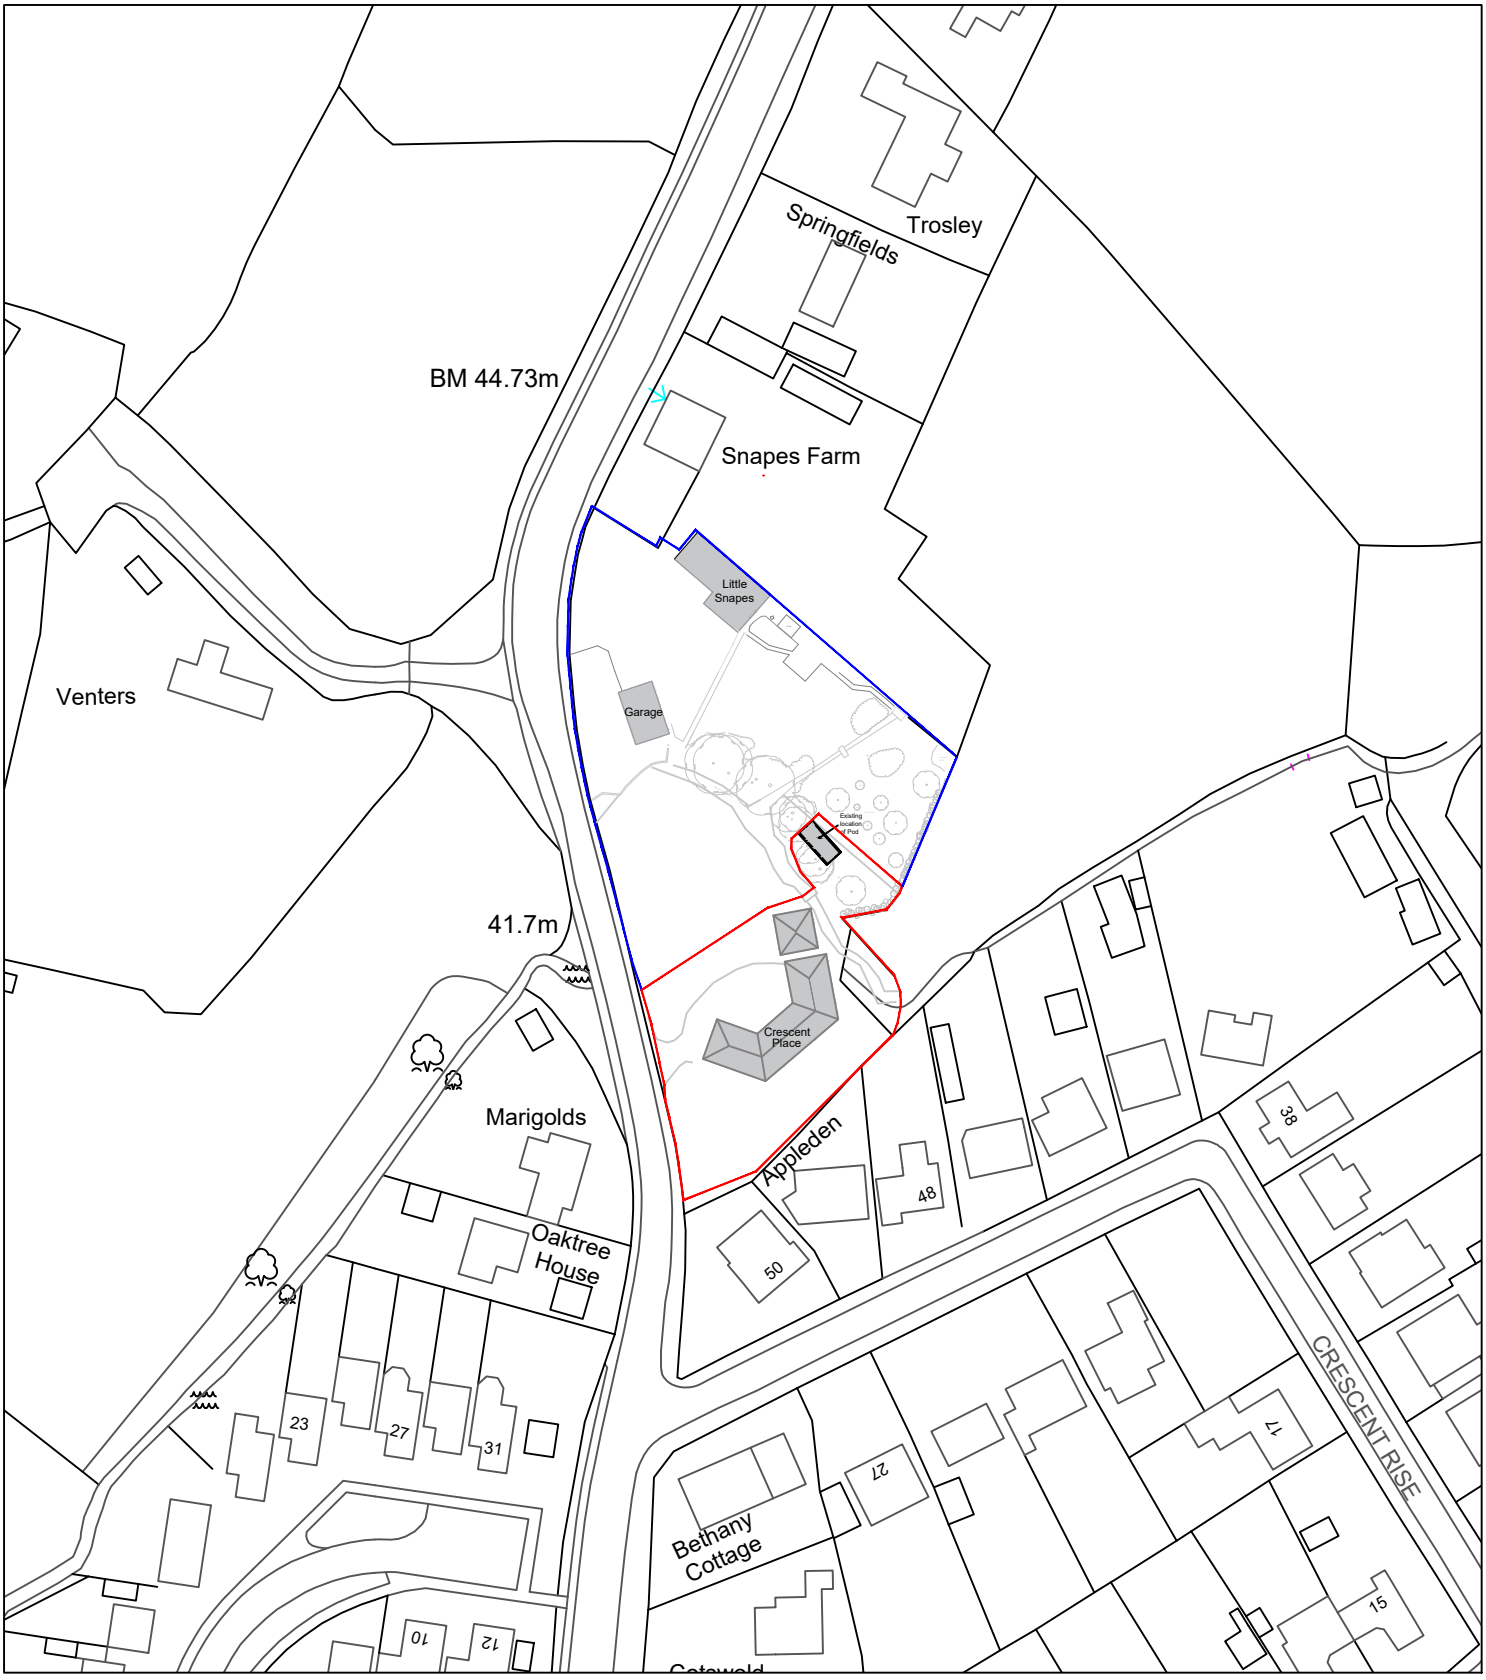

© Crown copyright 2023 Ordnance Survey 100053143

Scale Bar (1:1250)
0m 20m 40m 60m 80m 100m

N

revision			

address
Crescent Place, Storrington Road, Thakeham, RH20 3ED

project
Proposed restrospective permission for relocated camping pod

title
Existing location plan

scale	date	dwg no.	revision
1@1250 @A4	September 2026	2022.351c.01	

DOWNSVIEW ASSOCIATES Chartered Surveyors

Little Acorns
Hampers Lane
Storrington
West Sussex
RH20 3HZ

Tel:
07525 844965

Email:
matt@downsview-surveyors.co.uk

RICS