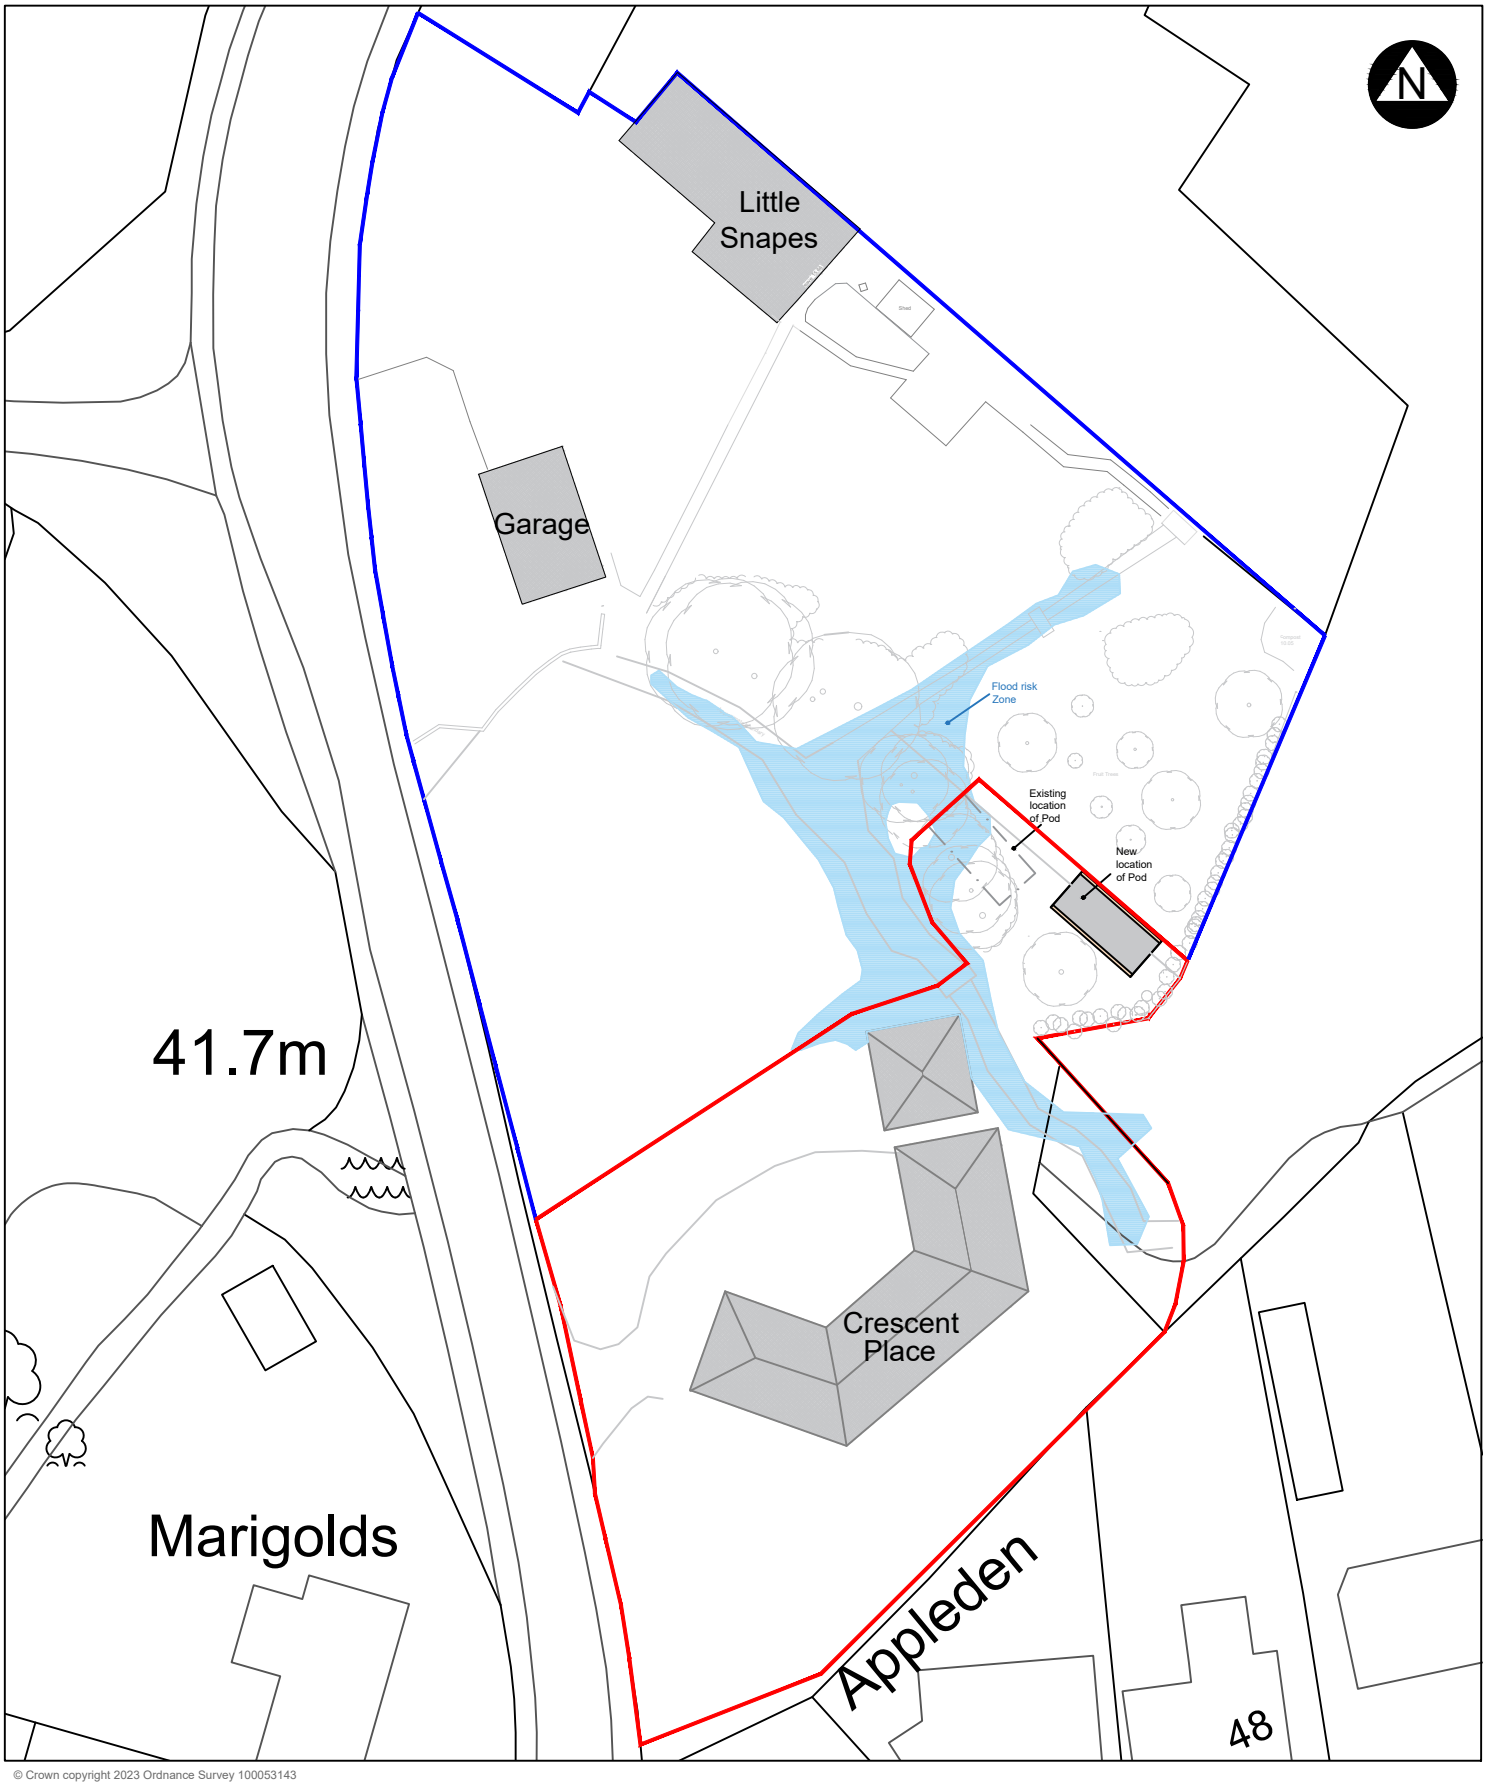

© Crown copyright 2023 Ordnance Survey 100053143

Scale Bar (1:500)

0m 10m 20m 30m 40m 50m

revision			

address
Crescent Place, Storrington Road, Thakeham, RH20 3ED

project
Proposed restrospective permission for relocated camping pod

title
Proposed block plan

scale	date	dwg no.	revision
1@500 @A4	September 2026	2022.351c.02	

DOWNSVIEW ASSOCIATES Chartered Surveyors

Little Acorns
Hampers Lane
Storrington
West Sussex
RH20 3HZ

Tel:
07525 844965

Email:
matt@downsview-surveyors.co.uk

RICS