


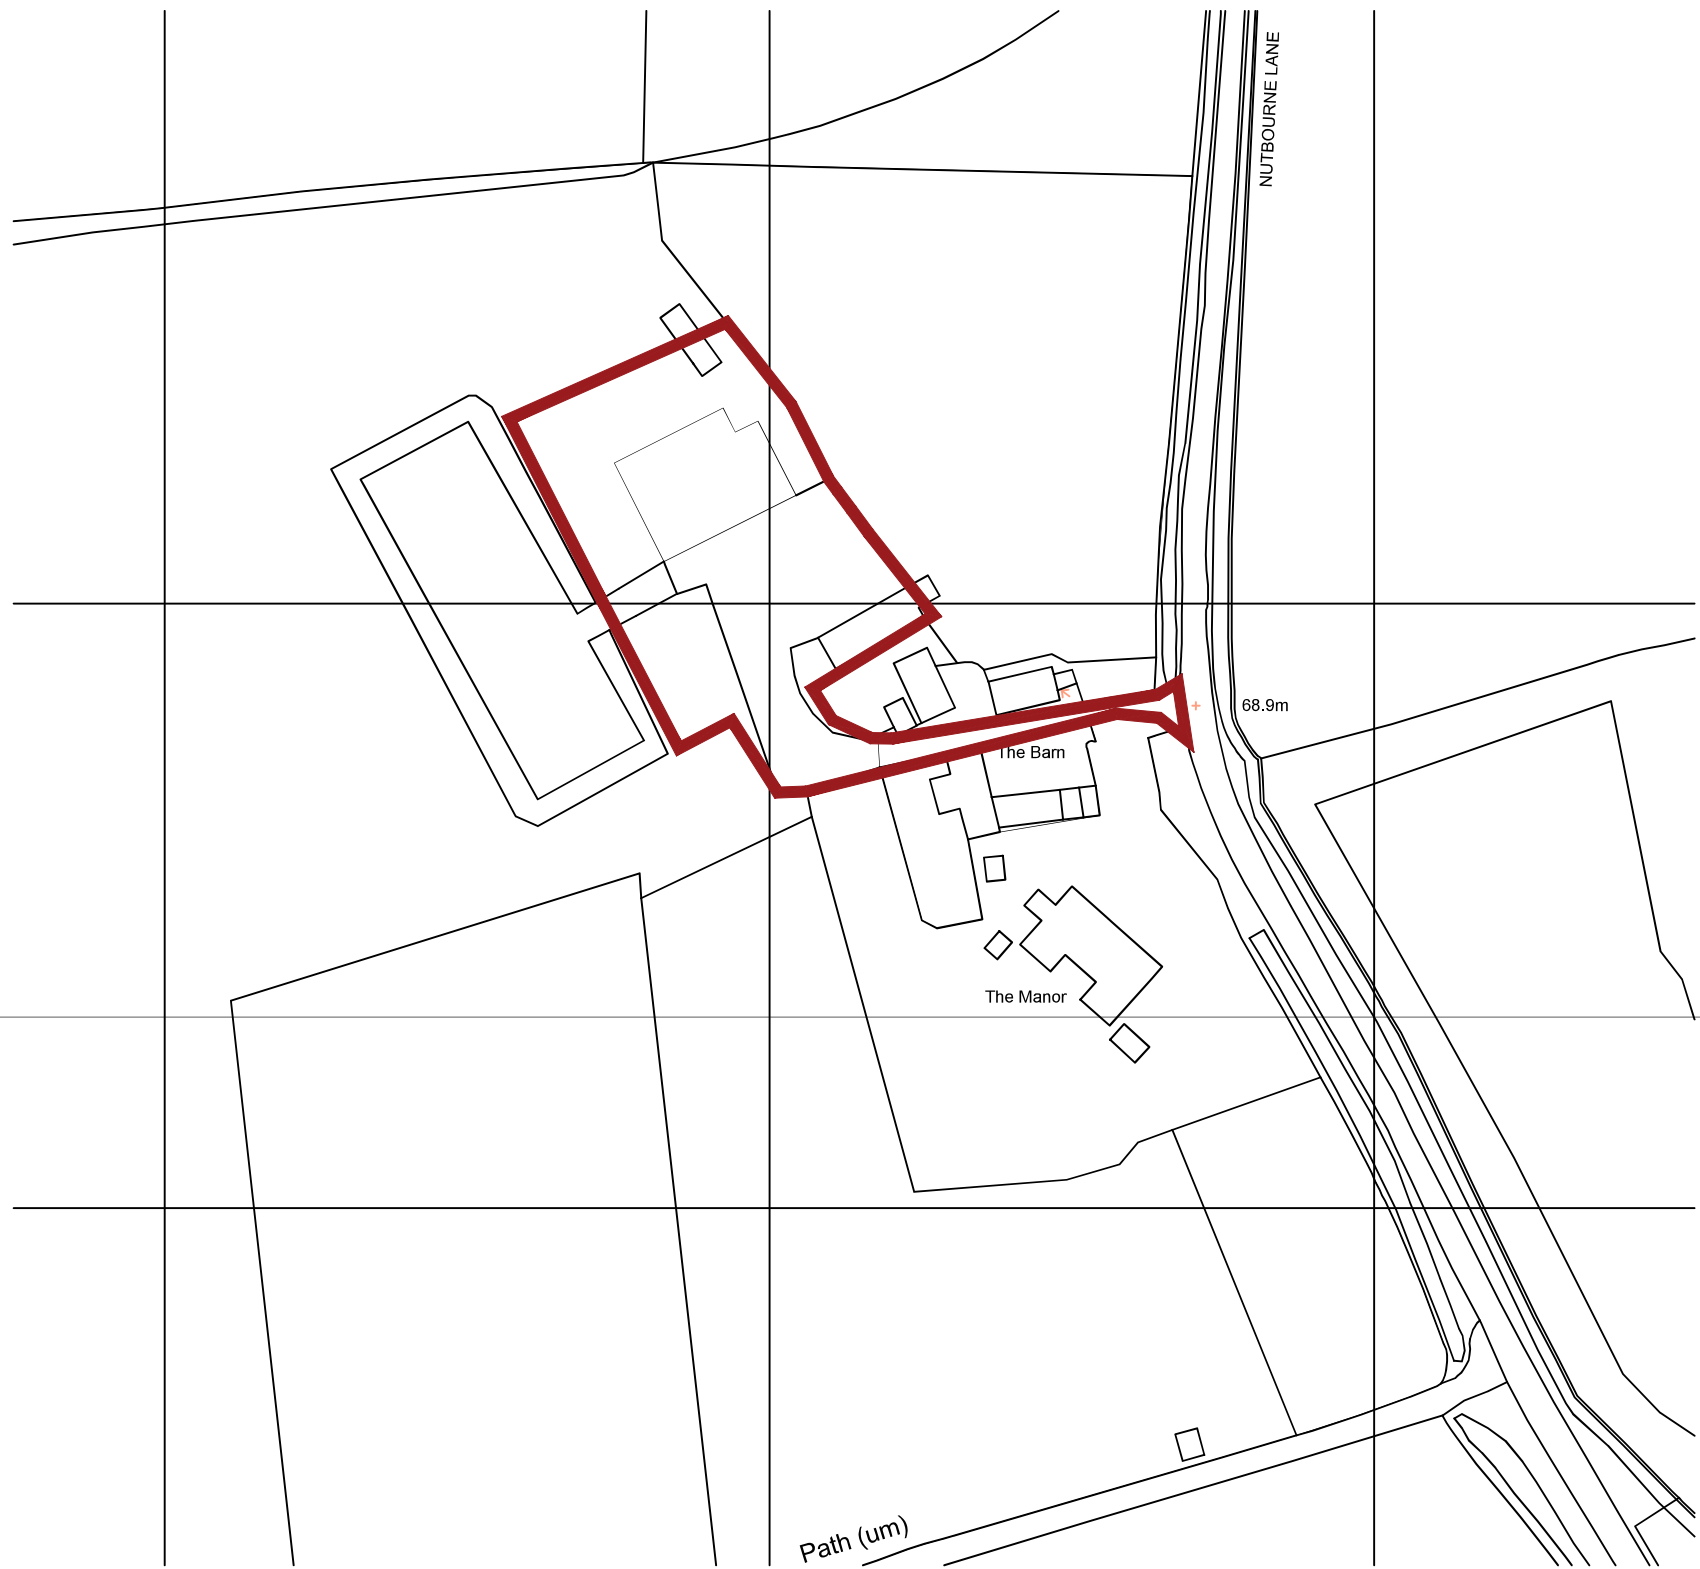

Ordnance Survey (c) Crown Copyright 2021. All rights reserved. Licence number 100022432

Existing Site Location Plan - 1:1250



Ordnance Survey (c) Crown Copyright 2021. All rights reserved. Licence number 100022432


Proposed Block Plan - 1:500



**LLOYD
HARDEN**

Design • Planning • Architecture

- Area of Formal Lawn
- Area of Native Landscaping
- Area of Formal Drive & Parking
- Area of Formal Terraced Paving

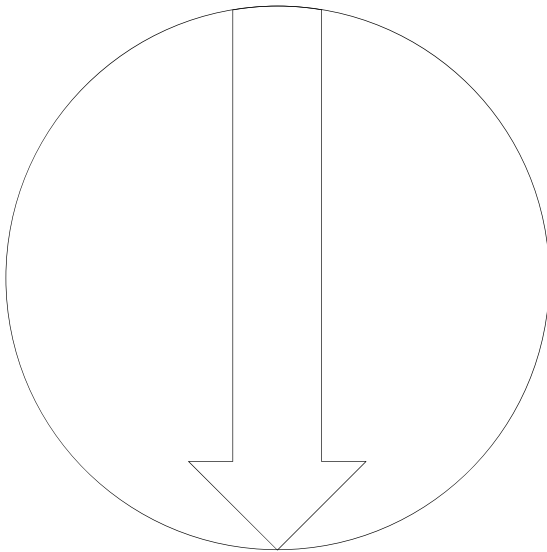


N

- B LKH 17.02.26 Redline amended/ patio adjusted
- A SJB 25.11.25 Formal landscaping details added

REV BY DATE DETAILS

SCALE @ A1 1:1250/1:500

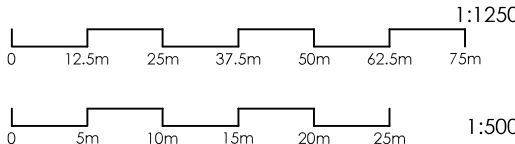

CLIENT

Lee Goossens
Nash Farm

PROJECT

Nash Farm - New Build

DRAWN BY

LKH

CHECKED BY

LKH

PLANNING

DRAWING TITLE

Exisiting Site Location & Proposed Block Plan

DATE	DRAWING NUMBER	REVISION
20.03.25	001	B

+44 (0)116 482 9284

www.lloydharden.co.uk

DO NOT CONSTRUCT FROM THIS DRAWING. Responsibility Is Not Accepted For Errors Made By Others In Scaling From This Drawing. All Construction Information Must Be Taken From Figured Dimensions Only. All Dimensions And Levels Must Be Checked On Site And Any Discrepancies Between Drawings Must Be Reported To Lloyd Harden Design Ltd. THESE DRAWINGS ARE FOR PLANNING USE ONLY.