



This drawing is to be read in conjunction with all other relevant drawings and specifications.  
Do not scale from this drawing. Use figured dimensions only. All levels and dimensions to be checked on site. All dimensional discrepancies are to be brought to the immediate attention of DMA BUILDING DESIGNS.  
Responsibility cannot be accepted for alteration and/or deviation from this design without prior knowledge of DMA BUILDING DESIGNS.  
Copyright reserved. This drawing may only be used for the client and location specified in the title block. It may not be copied or disclosed to any other third party without prior written consent from DMA BUILDING DESIGNS.  
Prior to any works commencing on site, DMA BUILDING DESIGNS is to be contacted regarding the current status, revision or regulatory approval of this drawing.


Notes

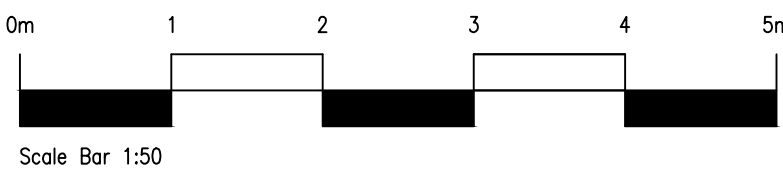

PROPOSED LANDSCAPING

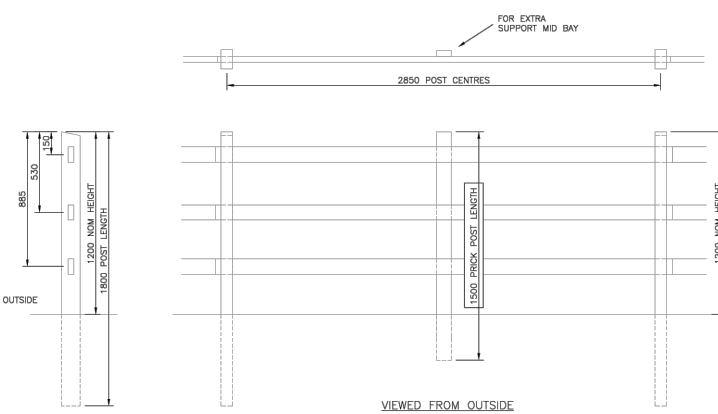

TYPICAL FENCE DETAIL  
SCALE 1:50

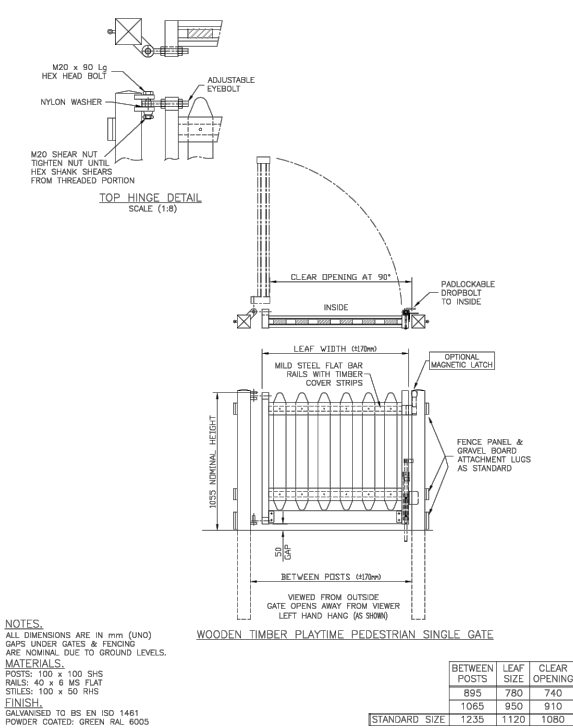

TYPICAL GATE DETAIL  
SCALE 1:50

PROPOSED LANDSCAPE PLAN  
SCALE 1:100

|    |                              |            |
|----|------------------------------|------------|
| P3 | FENCE AND GATE DETAILS ADDED | 12.02.2026 |
| P2 | LANDSCAPING REVISED          | 21.01.2026 |
| P1 | ISSUED FOR PLANNING APPROVAL | 10.07.2022 |

**DMA**  
BUILDING DESIGNS

UNIT 4B, RUDGWICK BRICKWORKS, LYNNWICK ST.  
RUDGWICK, HORSHAM, WEST SUSSEX, RH12 3DH.  
TEL No 01403 822220 Mobile 07730 523447  
Email - admin@dmabuildingdesigns.co.uk

CLIENT  
MR AND MRS NADALIN

PROJECT  
PROPOSED NEW FRONT DRIVEWAY ONTO THE STREET TOGETHER  
WITH NEW REPLACEMENT POST AND RAIL FENCE AND GATE.

DRAWING  
PROPOSED LANDSCAPING PLAN  
CHEWTON, THE STREET, SLINFOLD,  
HORSHAM, WEST SUSSEX, RH13 0RR

STATUS  
PLANNING APPLICATION

|            |             |                  |          |
|------------|-------------|------------------|----------|
| SCALE @ A1 | DATE        | DRG No           | REVISION |
| 1:100      | AUGUST 2022 | DE 1045 / D / 03 | P3       |