


← OWNERSHIP BOUNDARY

PROPOSED YARD AREA →

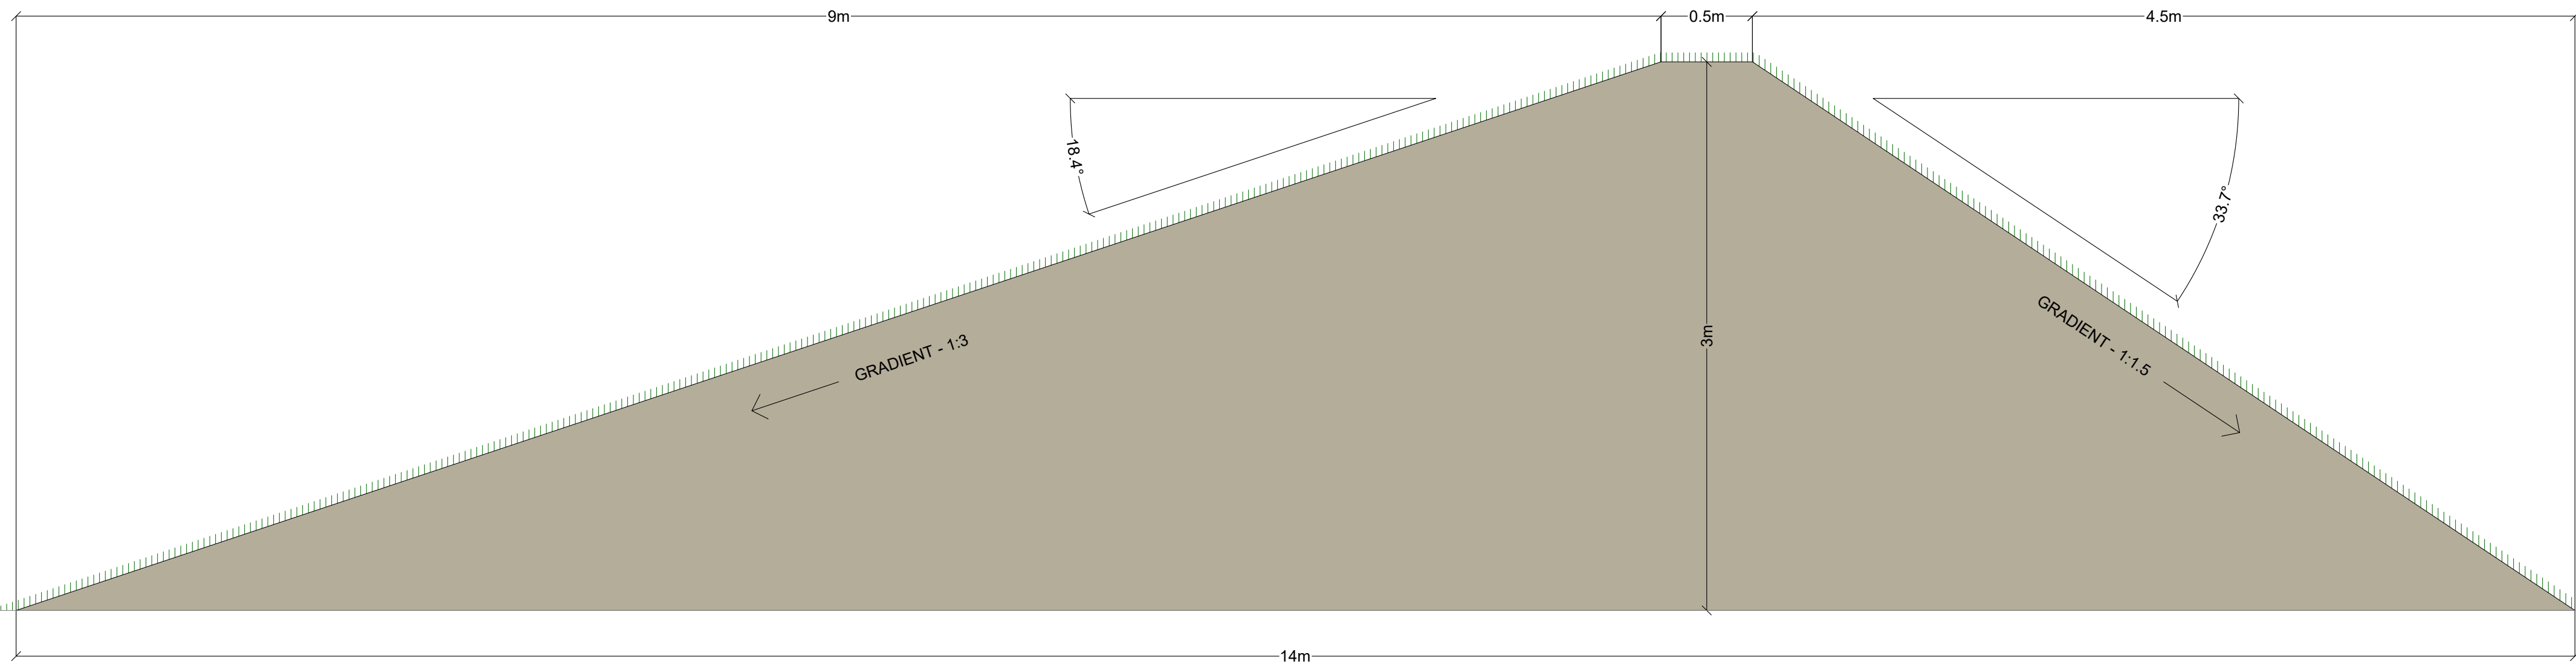

CROSS SECTION
A-A

LEGEND

- PROPOSED 3m HIGH ACOUSTIC SCREEN BUND
- LOW MAINTENANCE WILDFLOWER GRASS

Rev	Date	Details	Chkd
-----	------	---------	------

GT Brace CAD Services
Geraint Brace
Freelance CAD Draughtsman
2 Glan-Y-Nant Terrace,
Whitchurch, Cardiff. CF14 1AN


Web - www.gtbcad.com
Phone - 07708 737110
Email - gtbrace@gtbcad.com

Client
Bury Hill Landscape Supplies Limited
Lower Broadbridge Farm,
Billingshurst Road, Broadbridge Heath,
West Sussex, RH12 3LR

Date	Scale	Drawn by	Checked by	Approved by
02/09/2026	1:25 @ A1	GTB	MK	MK

Drawing Status
FINAL ISSUE

Project Title
BURY HILL LANDSCAPE SUPPLIES LTD
LOWER BROADBRIDGE FARM
BILLINGSHURST ROAD
BROADBRIDGE HEATH
WEST SUSSEX. RH12 3LR

Drawing Title
PROPOSED BUND CROSS SECTION

Drawing Number	Rev
BHLS-004	-