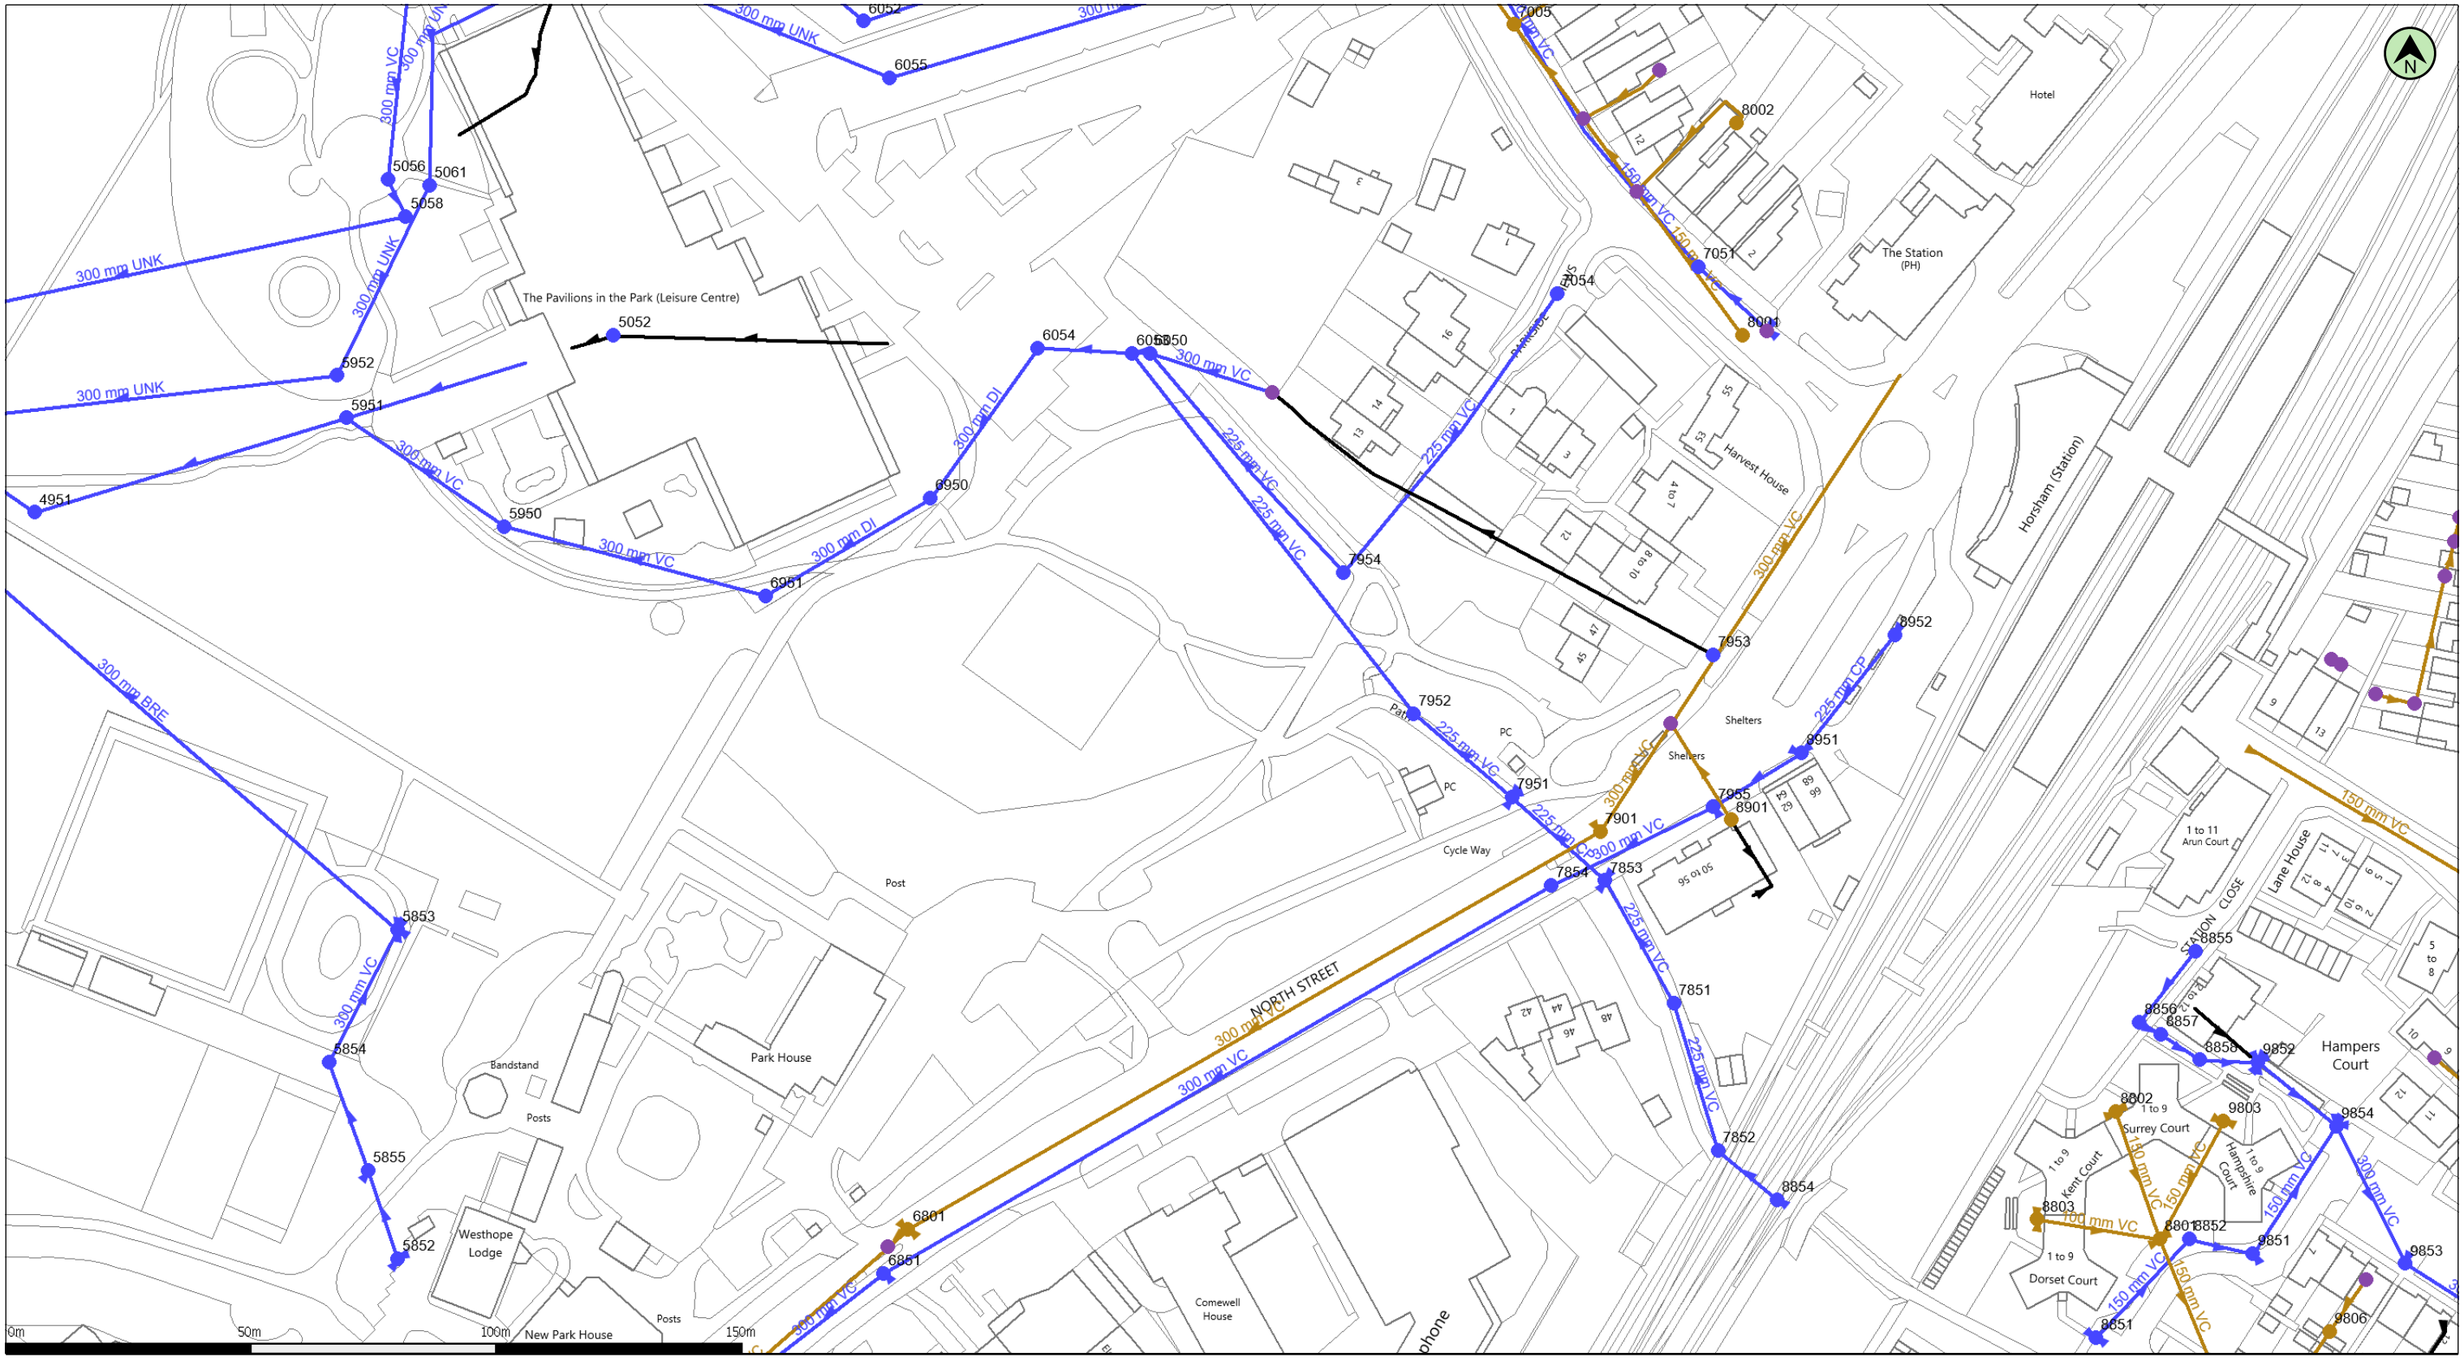


(c) Crown copyright and database rights 2025 Ordnance Survey AC0000808122

Date: 25/04/25 | Scale: 1:1250 | Map Centre: 517700,130936 | Data updated: 20/03/25

Wastewater Plan A3
Powered by digdat

The positions of pipes shown on this plan are believed to be correct, but Southern Water Services Ltd accept no responsibility in the event of inaccuracy. The actual positions should be determined on site. This plan is produced by Southern Water Services Ltd (c) Crown copyright and database rights 2025 Ordnance Survey AC0000808122 .This map is to be used for the purposes of viewing the location of Southern Water plant only. Any other uses of the map data or further copies is not permitted.

WARNING: BAC pipes are constructed of Bonded Asbestos Cement.

WARNING: Unknown (UNK) materials may include Bonded Asbestos Cement.

Foul Gravity Sewer
Combined Gravity Sewer
Culverted Water Course or Treated Effluent
Surface Water Gravity Sewer
Rising Main, Vacuum or Syphon
Combined Outfall
Surface Water Outfall
Foul Outfall
Surface Water Inlet
Combined Pumping Station
Surface Water Pumping Station
Foul Pumping Station
Water Treatment Works
Section 104 Area
Building Over Agreement Area
Foul Manhole
Combined Manhole
Surface Water Manhole
Side Entry Manhole, Demarcation Chamber, Dummy Manhole or Surface Water Soakaway

deborah.mallard@horsham.gov.uk

from Southern Water

Manhole Reference	Liquid Type	Cover Level	Invert Level	Depth to Invert
6801	F	51.53	48.13	
7005	F	0.00	0.00	
7901	F	53.94	49.63	
8001	F	0.00	0.00	
8002	F	0.00	0.00	
8801	F	55.79	54.16	
8802	F	55.73	54.66	
8803	F	55.71	54.72	
8901	F	54.55	53.53	
9803	F	55.74	54.75	
9806	F	0.00	0.00	
4951	S	0.00	0.00	
5052	S	48.06	0.00	
5056	S	48.00	46.34	
5058	S	47.53	46.17	
5061	S	0.00	0.00	
5852	S	49.38	48.27	
5853	S	48.42	46.70	
5854	S	48.49	46.99	
5855	S	48.84	47.62	
5950	S	49.00	45.71	
5951	S	47.45	44.99	
5952	S	0.00	0.00	
6050	S	49.42	0.00	
6052	S	49.02	0.00	
6053	S	0.00	0.00	
6054	S	50.00	48.40	
6055	S	0.00	0.00	
6851	S	51.30	49.92	
6950	S	50.90	47.68	
6951	S	51.00	46.89	
7051	S	54.56	0.00	
7054	S	53.89	52.44	
7851	S	52.27	51.19	
7852	S	52.59	51.60	
7853	S	51.71	0.00	
7854	S	53.57	51.91	
7951	S	50.25	49.74	
7952	S	51.60	49.69	
7953	S	54.80	0.00	
7954	S	52.95	51.38	
7955	S	54.48	53.11	
8851	S	55.56	54.95	
8852	S	55.80	0.00	
8854	S	52.46	51.89	
8855	S	0.00	0.00	
8856	S	0.00	0.00	
8857	S	0.00	0.00	
8858	S	0.00	0.00	
8951	S	55.07	53.25	

Manhole Reference	Liquid Type	Cover Level	Invert Level	Depth to Invert
8952	S	55.77	54.62	
9851	S	55.73	54.73	
9852	S	55.78	54.61	
9853	S	55.86	54.40	
9854	S	55.85	54.51	

Manhole Reference	Liquid Type	Cover Level	Invert Level	Depth to Invert