
A2

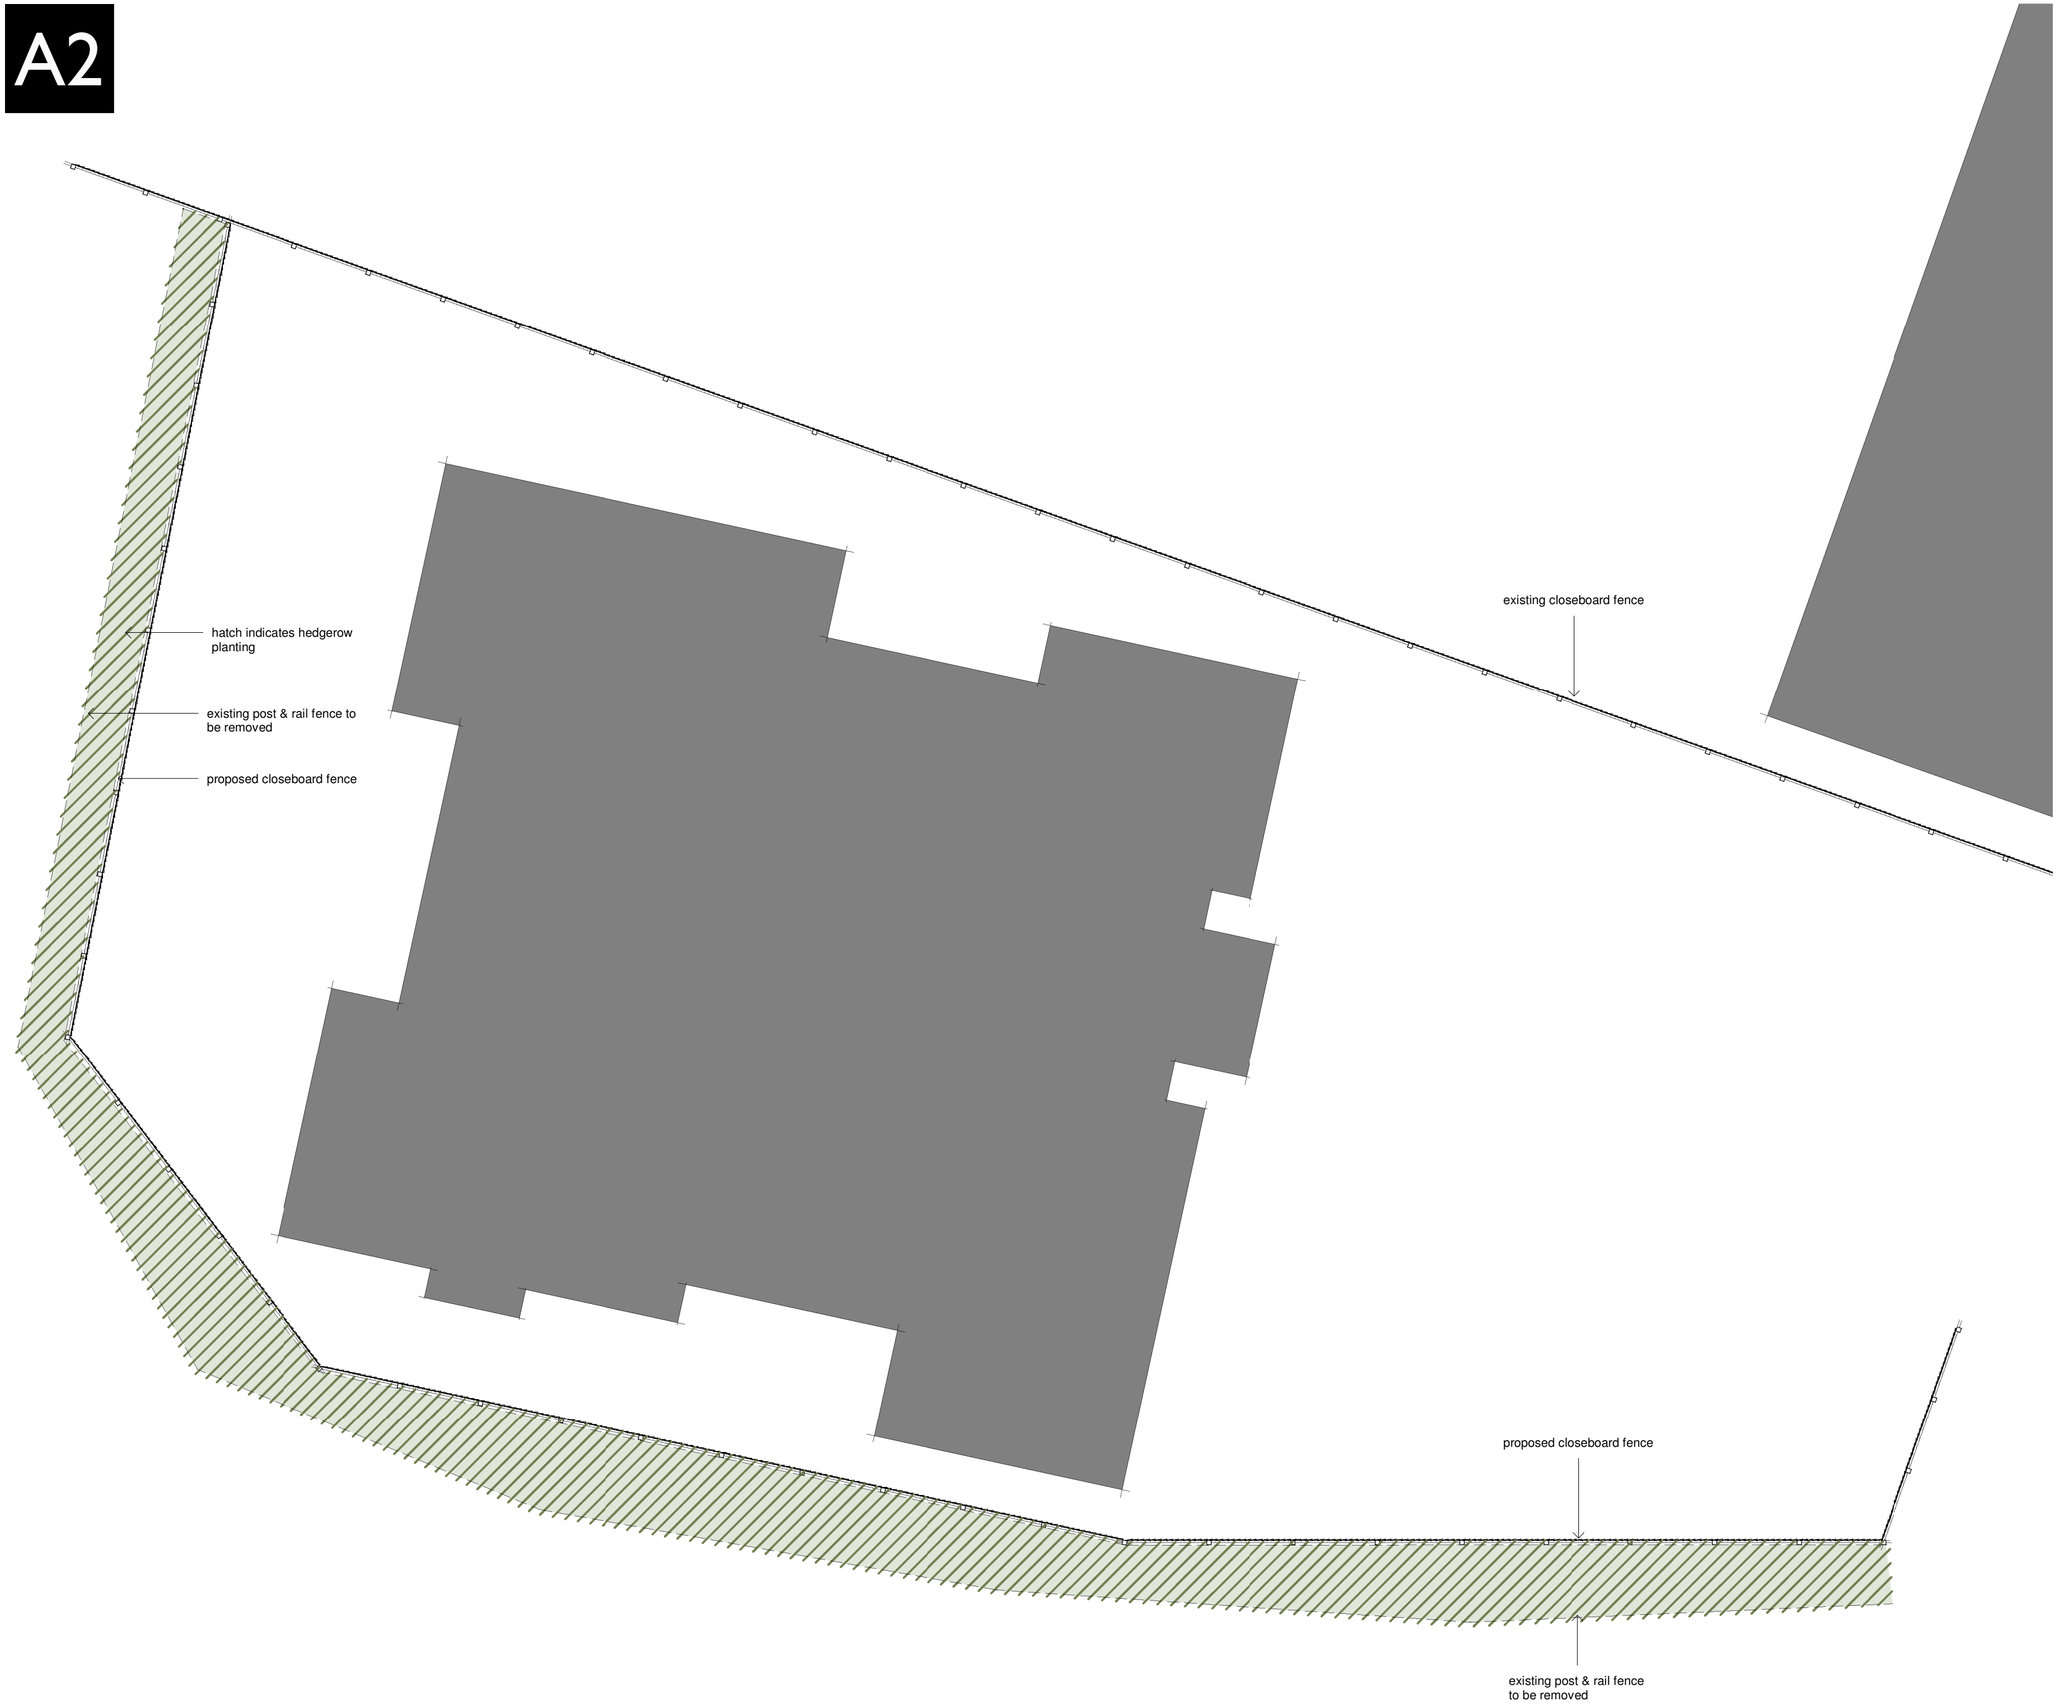

Notes

Copyright Whiterok Ltd
Report any discrepancies to author

CIAT CHARTERED PRACTICE

0 1 5 10

SCALE 1-100

Rev	Description	Date
B	Update to LPA comments	05.11.25
A	First Issue	07.04.25

Client
Dakar Properties

Project
Jubilee House, Worthing Rd,
Southwater, RH13 9JB

Drawing
Fence - proposed plan

WHITE ROK architecture
07787304795 / info@whiterok.co.uk / www.whiterok.co.uk

Scale @ A2	Date	
1 : 100	APR.'25	
Project No	**Drawing No**	**Rev**
742	P04	B