
A1

Notes
Copyright Whiterok Ltd
Report any discrepancies to author


CIAT CHARTERED PRACTICE

0 1 5 10


SCALE 1-100

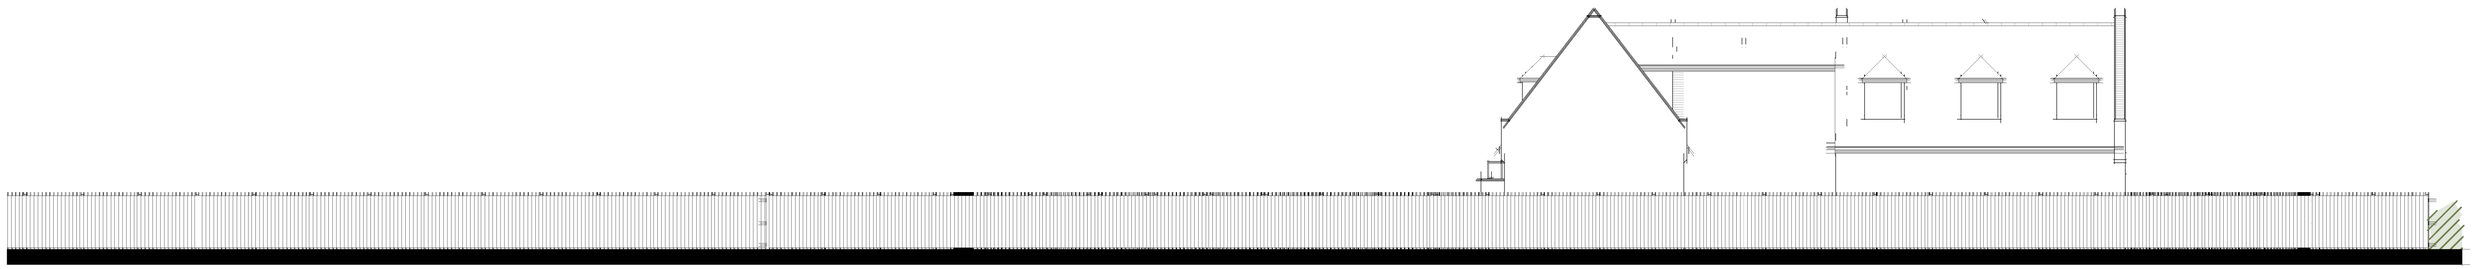


Proposed north
1 : 100

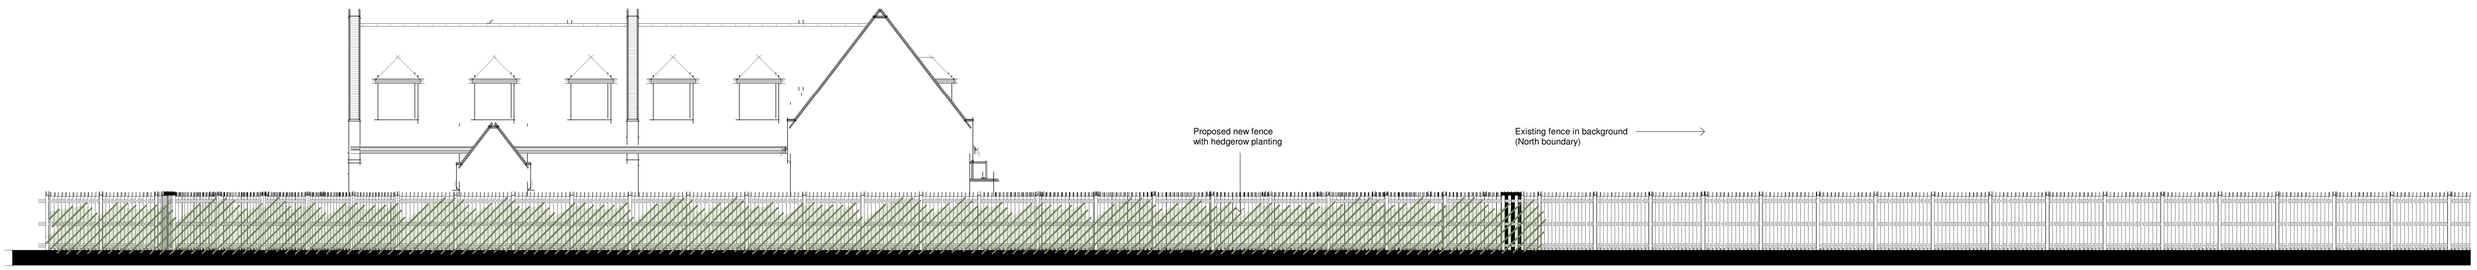

Proposed south
1 : 100

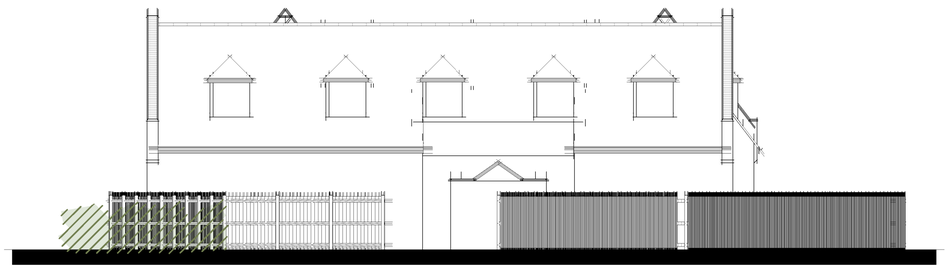

Proposed east
1 : 100

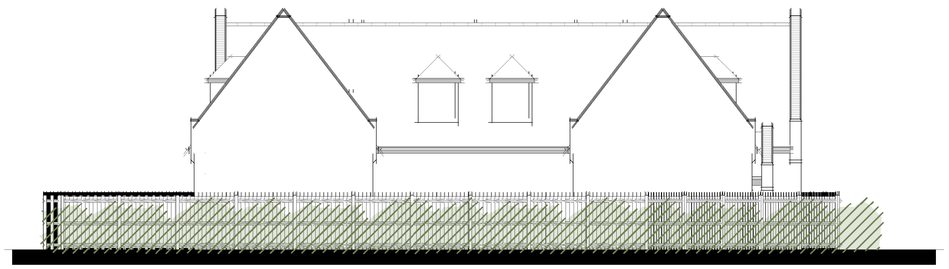

Proposed west
1 : 100

Rev	Description	Date
B	Update to LPA comments	05.11.25
A	First issue	07.04.25

Client
Dakar Properties

Project
Jubilee House, Worthing Rd,
Southwater, RH13 9JB

Drawing
Fence - proposed elevations

WHITEROK architecture
07787304795 info@whiterok.co.uk www.whiterok.co.uk

Scale @ A1
1 : 100

Date
APR.'25

Project No
742

Drawing No
P03

Rev
B