
NOTE:
All measurements to be checked on site.
This drawing is prepared for planning purposes only.

www.theplanningman.co.uk
t: 01372 897891
e: enquiries@theplanningman.co.uk


THE PLANNING MAN.CO.UK




07/401 - PROPOSED FRONT ELEVATION
1 : 100

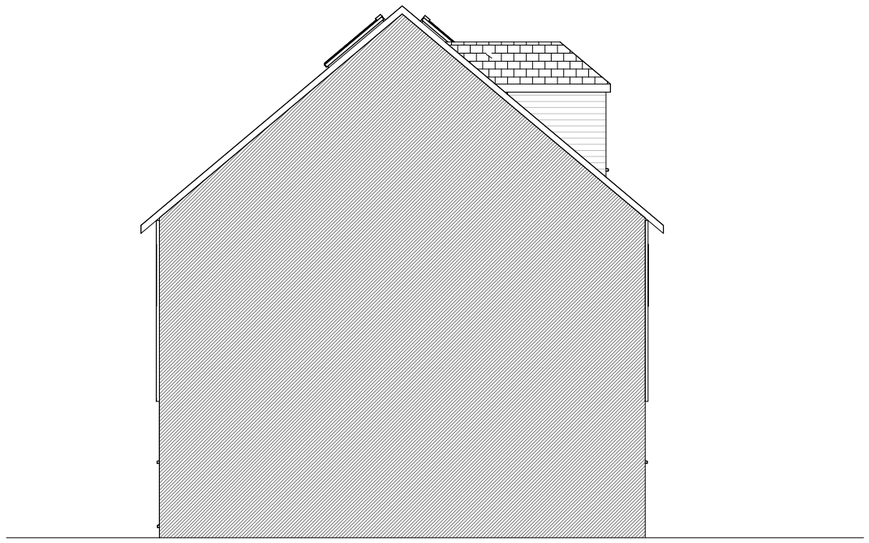

07/402 - PROPOSED LEFT ELEVATION
1 : 100

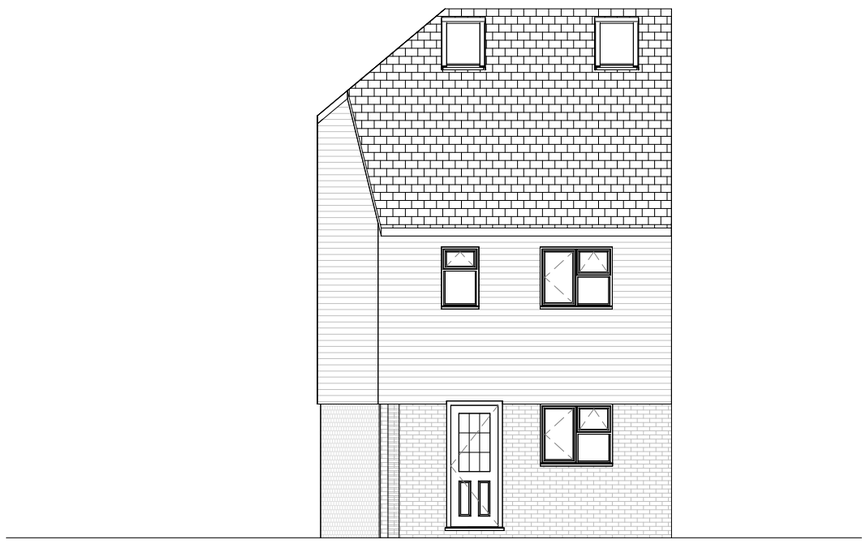

07/403 - PROPOSED REAR ELEVATION
1 : 100

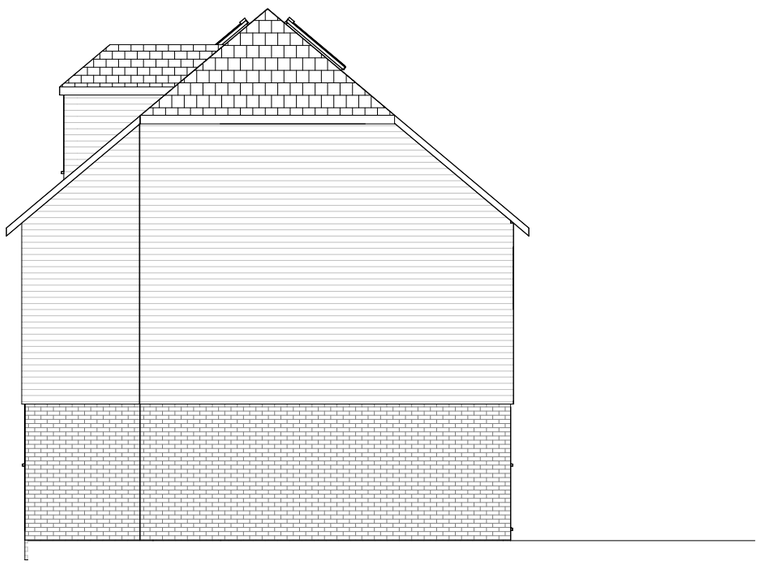

07/404 - PROPOSED RIGHT ELEVATION
1 : 100



VISUAL SCALE 1:100 @ A3

PROJECT NO.
803
PROJECT ADDRESS:
4 St. Mary's Close Billingshurst RH14-9UA

SHEET NO: 803/ 07
REV:
SCALE:

DRAWING TITLE:
PROPOSED ELEVATIONS
DATE:
NOV 2024