
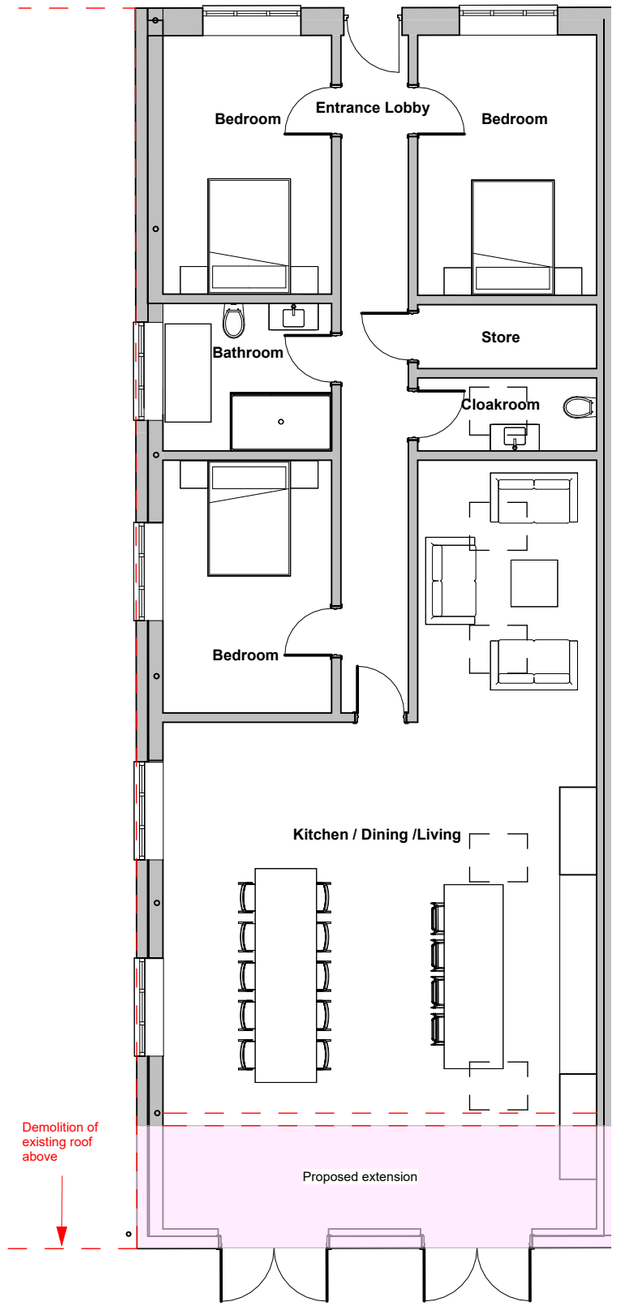


Unit 1 - Proposed Ground Floor Plan

1 : 100

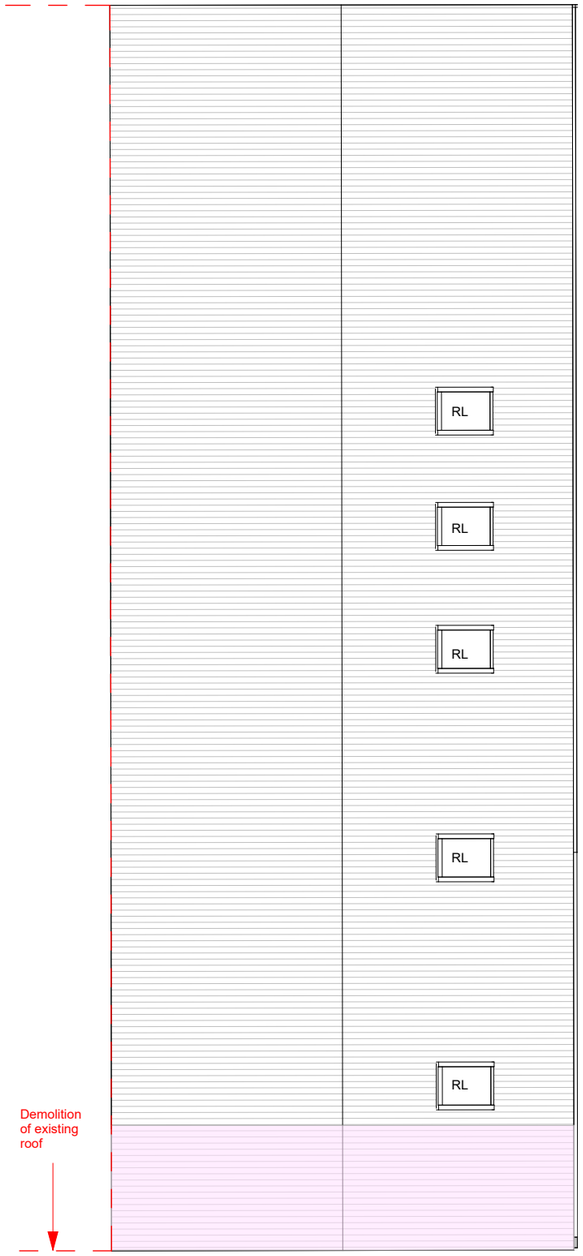

Unit 1 - Proposed Roof Plan

1 : 100

Revisions

No.	Description	Date	By
1	PLANNING	01-07-2024	

Notes:

GENERAL NOTES:

All dimensions & levels are preliminary and approximate and subject to utilities search, legal boundaries and detailed layouts/ design development through consultation.

Dimensions are to be checked on site by contractor & sub contractors prior to commencement of work, any discrepancies are to be highlighted immediately to the architects.

KEY

- Areas of demolition
- Unit 1 - Extension
- Unit 5 - Extension

0 1 2 5 M

Scale: As indicated @ A3

Project No. **504**

Project Name: **Perrylands,Dial Post**

N

Drawing Name: **Proposed Unit 1**

Drawing No. **P010**

Revision: **P1**

Suitability Description: **PLANNING**

Drawn: MS Checked: GF Orig Paper Size: A3

FRESH | Architects

T 07703682107 | 07393913140

info@fresh-architects.co.uk | www.fresharchitects.co.uk

Use figured dimensions only. All levels and dimensions to be checked. This drawing is to be read in conjunction with all other relevant drawings and specifications.

© FRESH Architects Ltd. All rights reserved