

Project Name:
**Replacement windows
Listed Building
Permission**


Date: 17/02/2026

Client:
Driscoll

Site Address:
**Jendens Farm
Shipley
RH13 8PP**



Paul Maggs MCIAT
Hazelwood, Harbolets Road,
West Chilton RH20 2LG
Tel: 01798 813298
paul@pbproperties.co.uk
www.pbproperties.co.uk
Drawings produced using Vectorworks
CAD. Only written dimensions to be
respected. Copyright protected to
PB Properties

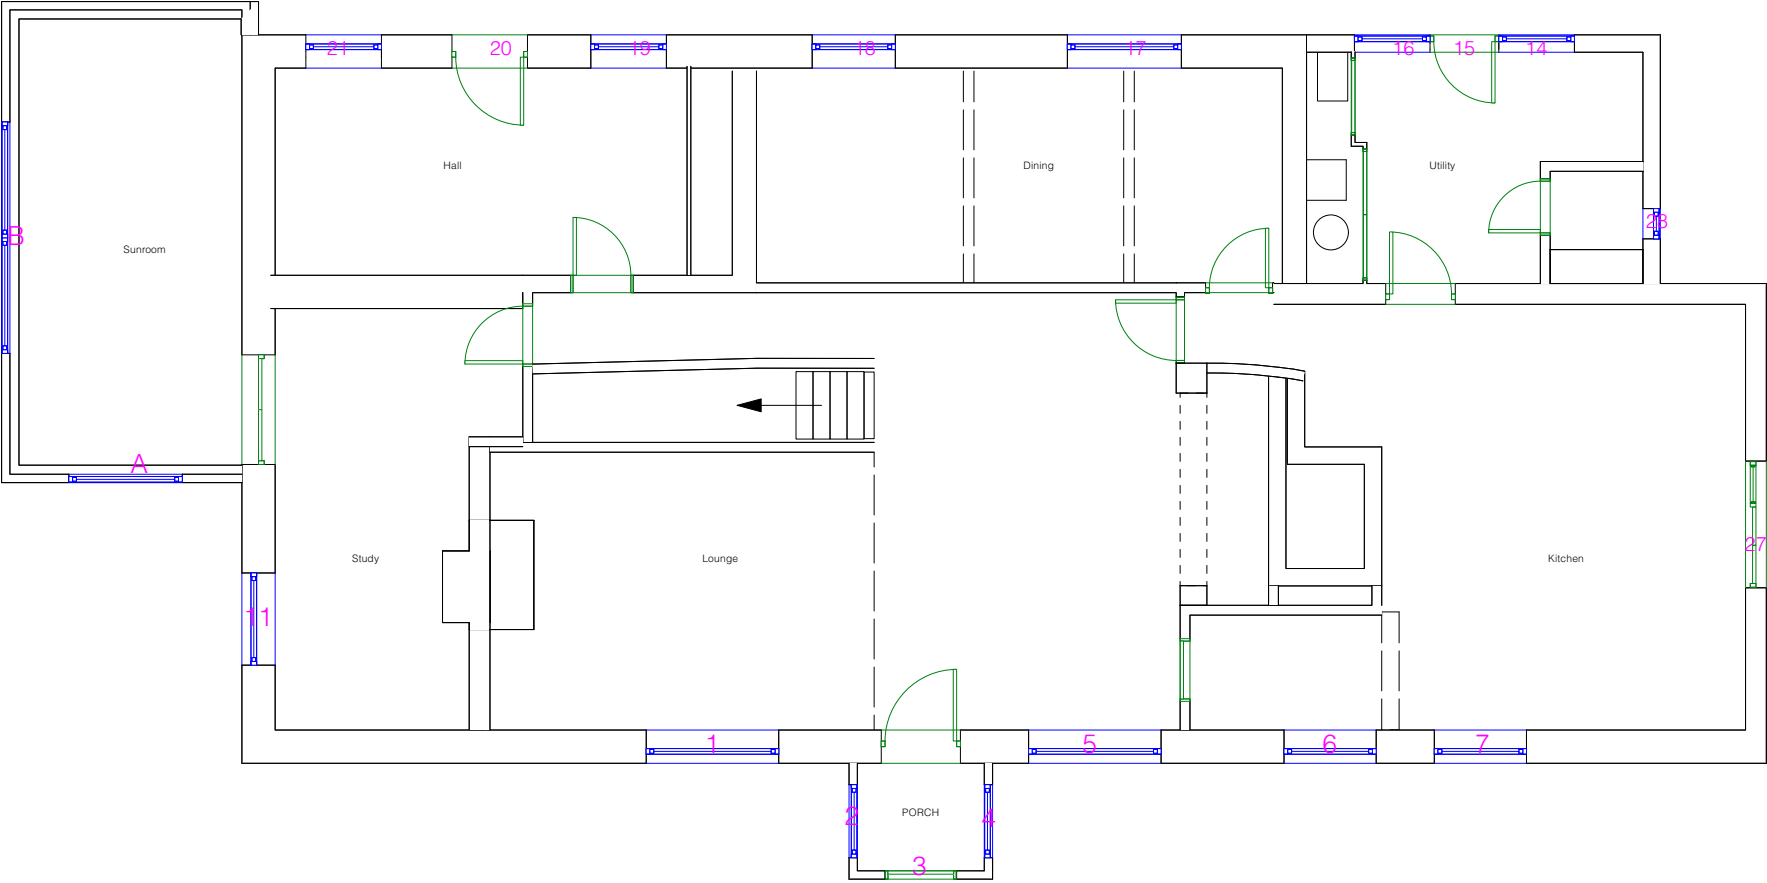

EXISTING GROUND FLOOR fitted to page at 1:100