


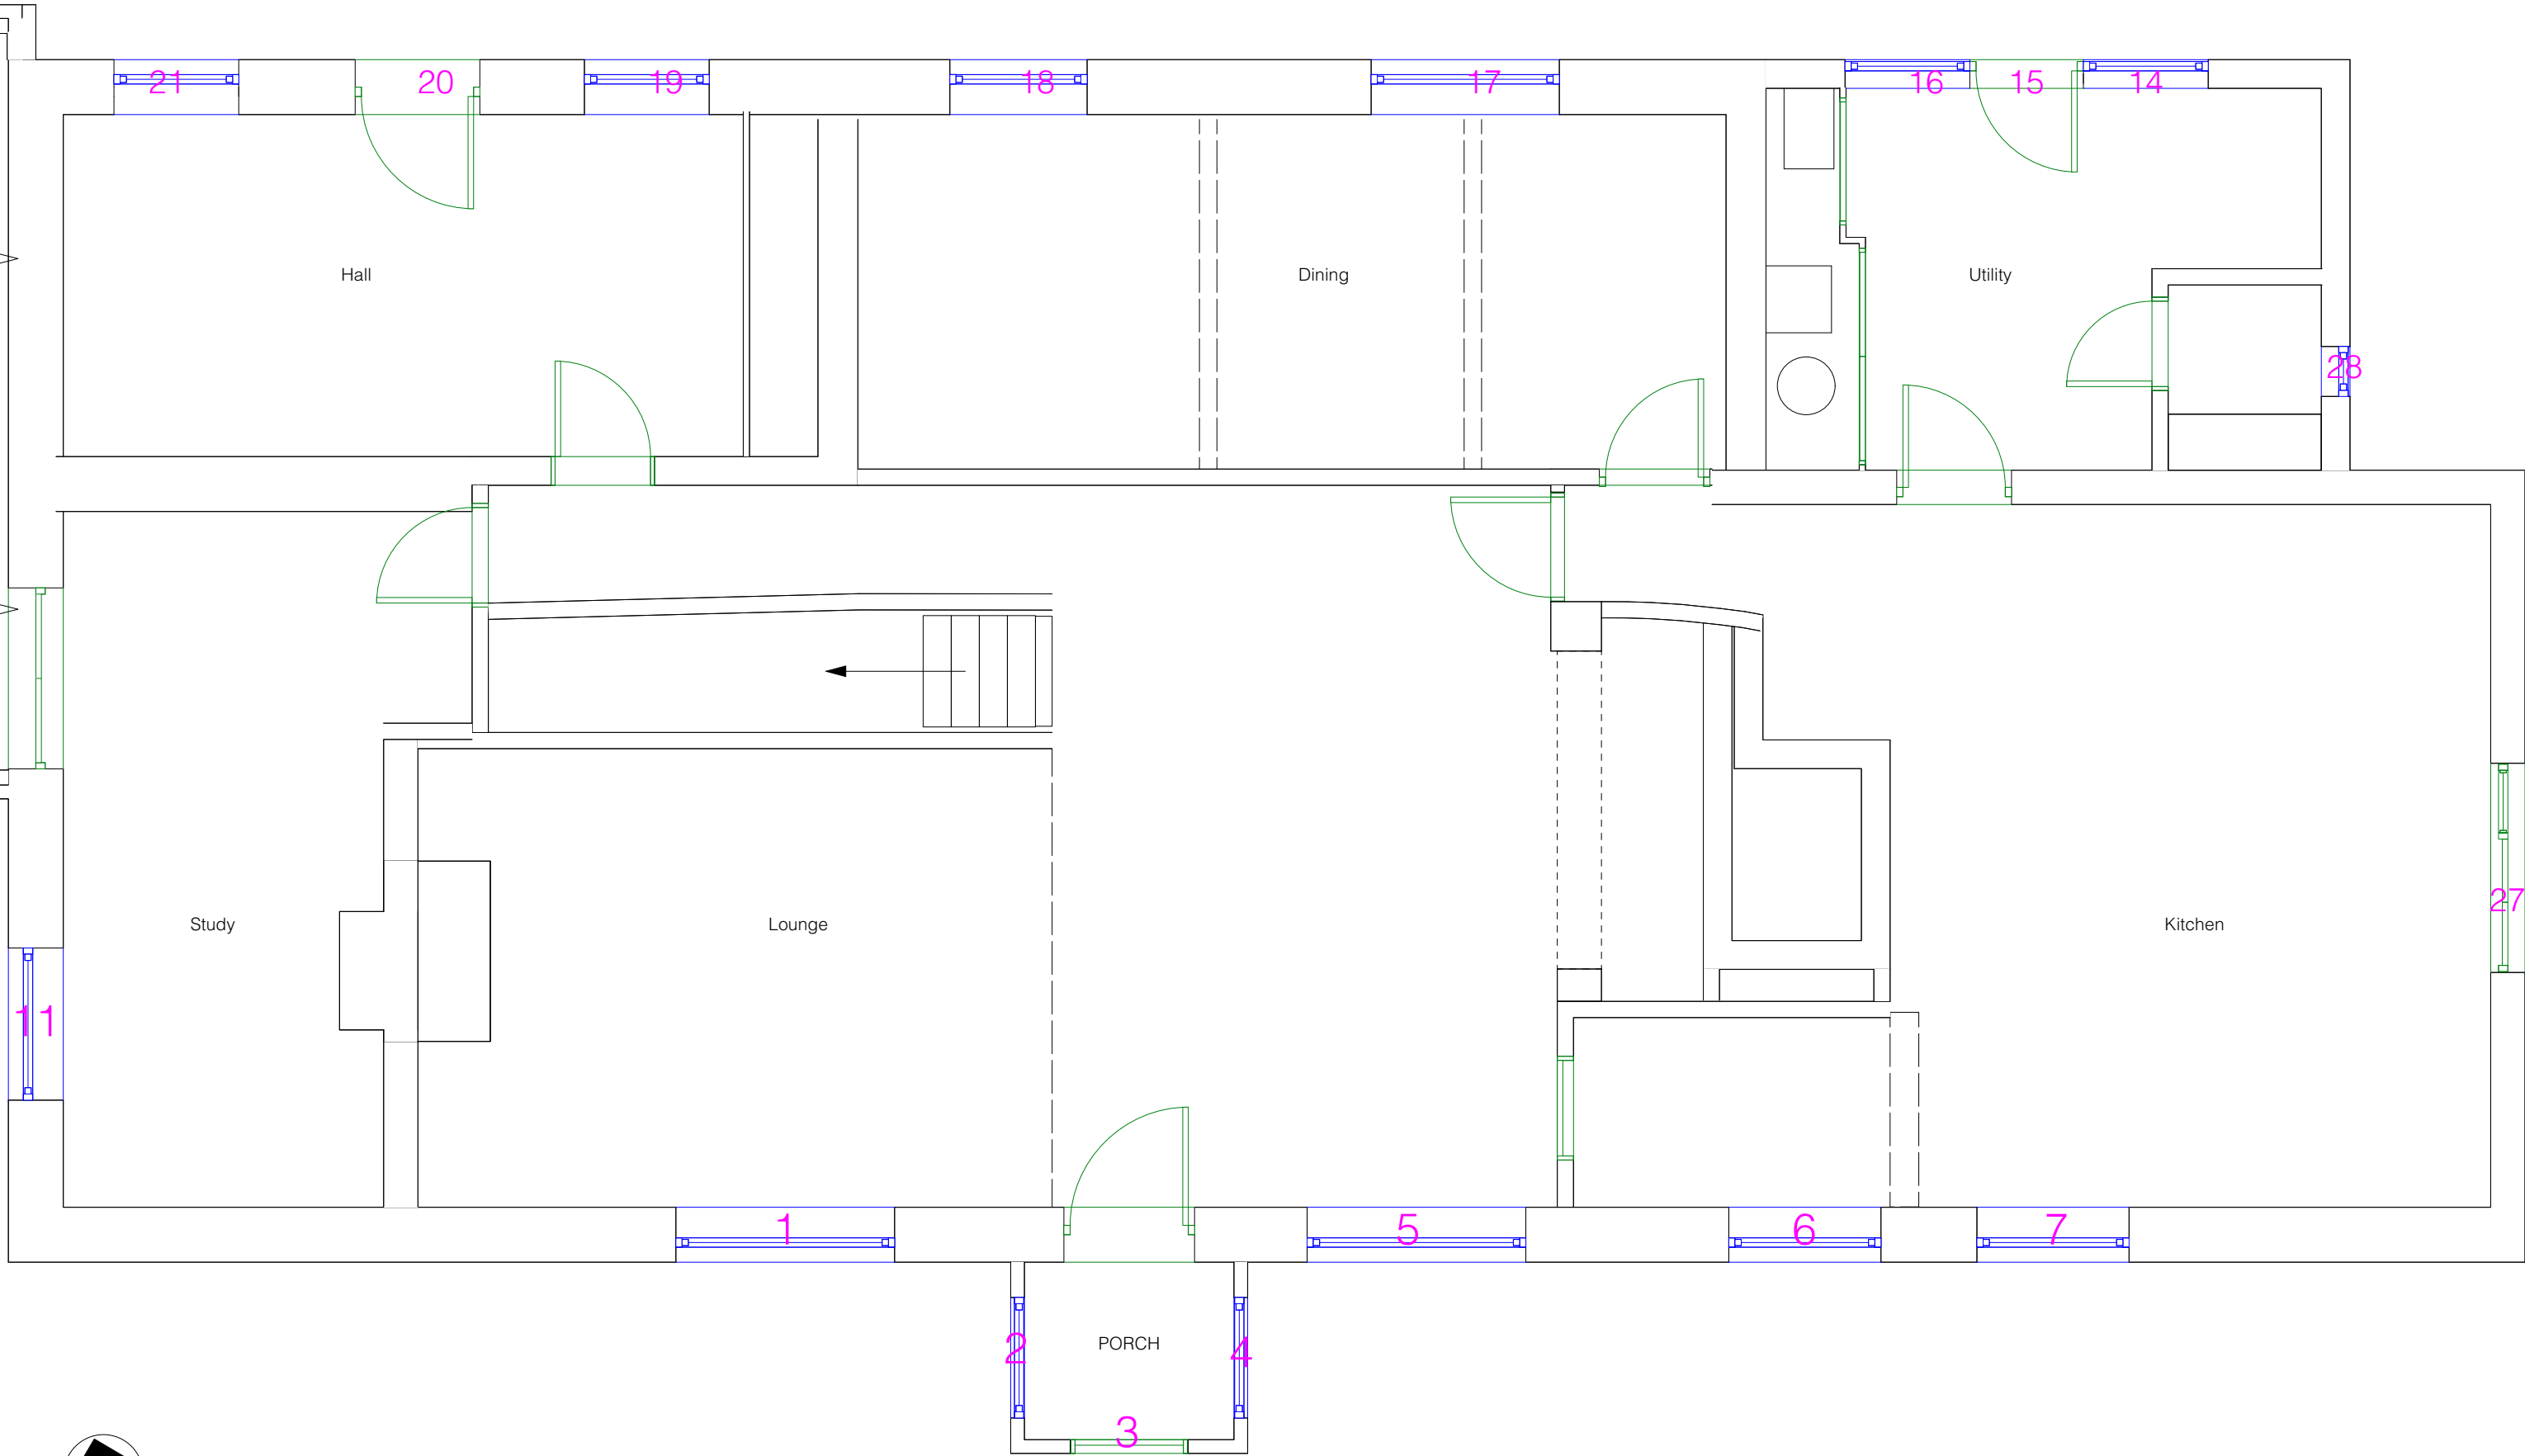

EXISTING GROUND FLOOR excluding sun room

0.0 1.0 2.0 3.0 4.0 5.0 M