



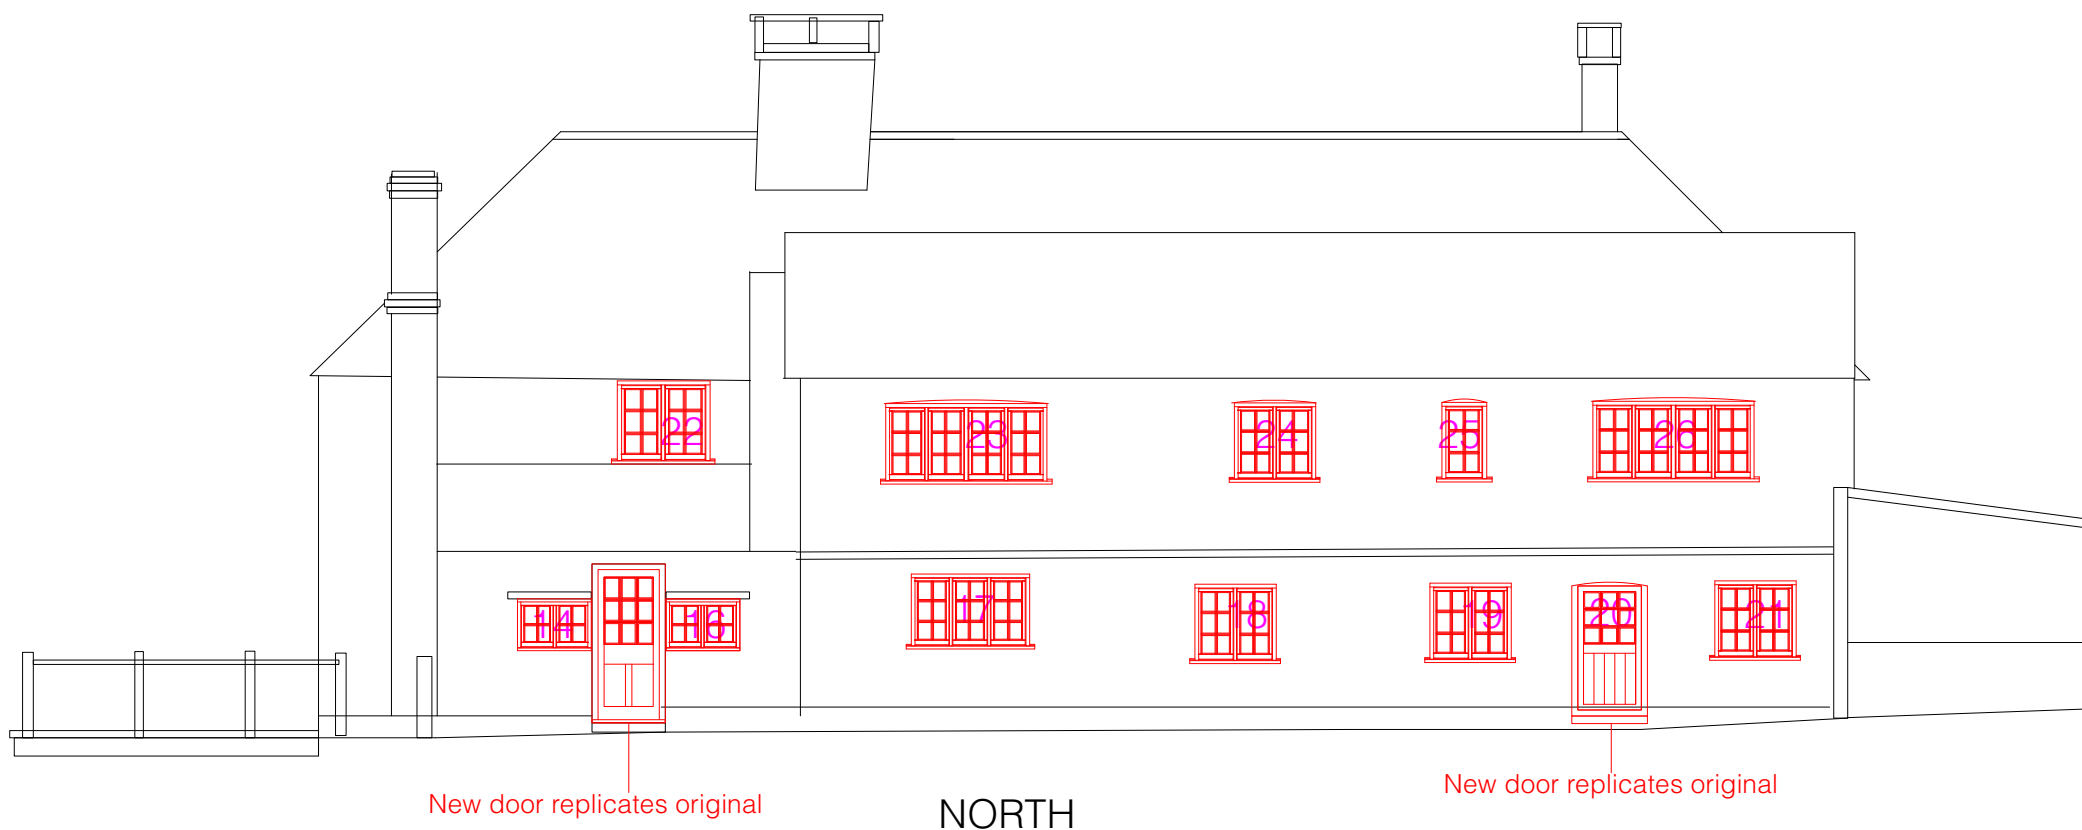

PROPOSED ELEVATIONS

All fenestration & doors replaced shown in red

0 1.0 2.0 3.0 4.0 5.0 M

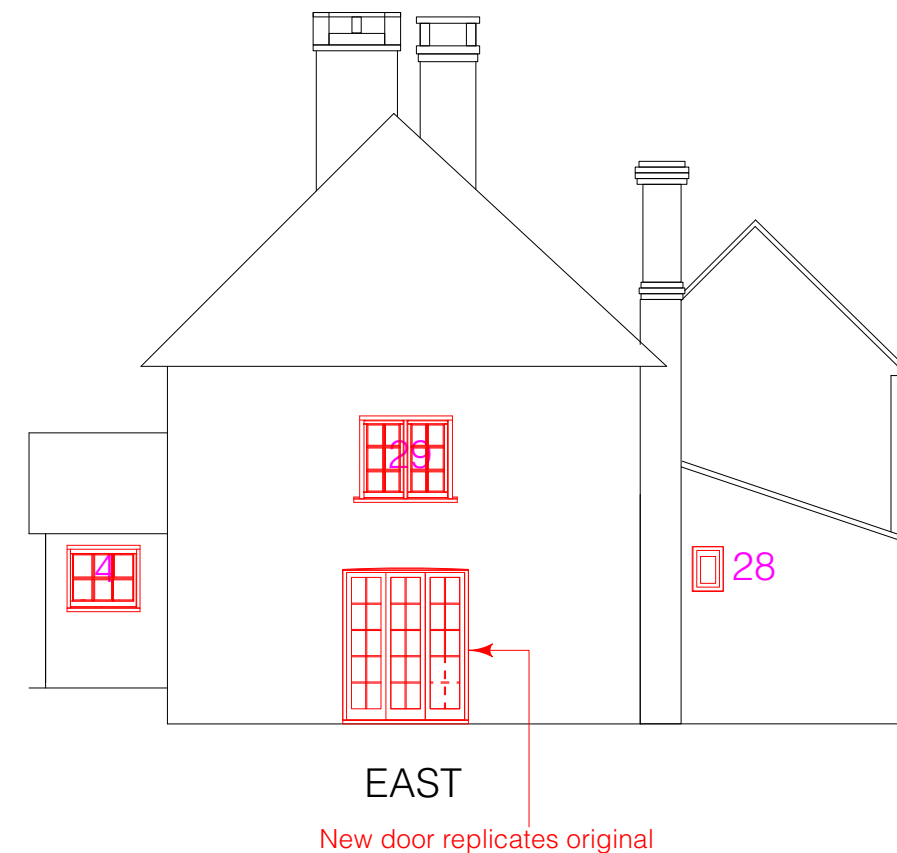

Paul Maggs MCIAT
Hazelwood, Harbolets Road,
West Chlington RH20 2LG
Tel: 01798 813298
paul@pbproperties.co.uk
www.pbproperties.co.uk

Client: Driscoll

Site Address:
Jendens Farm
ShIPLEY
RH13 8PP

Project Name:
Replacement windows
Listed Building
Permission

Date: 17/02/2026

Scales Page Size A3:
1:100

Plan No. **LBD 0126/784/08**

Drawings produced using Vectorworks CAD. Only written dimensions to be respected. Copyright protected to PB Properties