



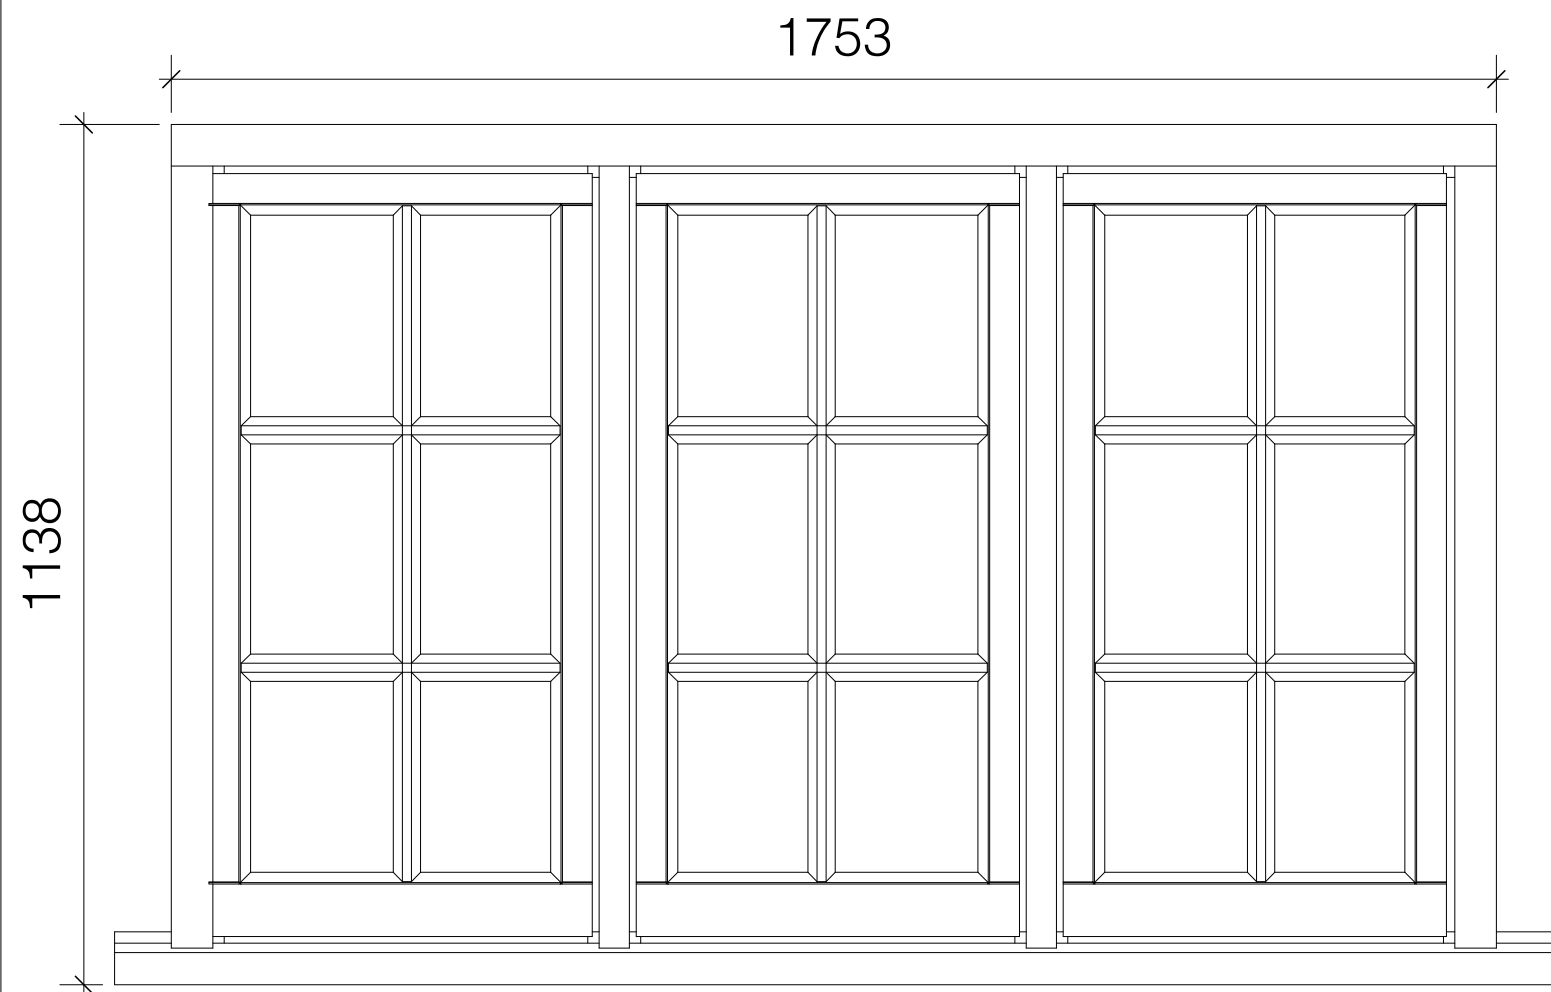

Elevation

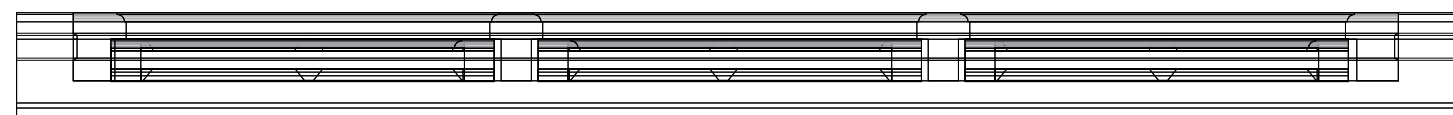

Top Plan

Window No 1

Planning detail only, fabricator to check site dimensions prior to manufacturing.
All windows to be made in the same style either 1, 2, 3 or 4 sashes. Opening sashes to replicate the original windows



Outside Isometric



Inside Isometric