

Project Name:
Replacement windows
Listed Building
Permission

Date: 17/02/2026

Client:
Driscoll

Site Address:
Jendens Farm
Shipley
RH13 8PP



Paul Maggs MCIAT

Hazelwood, Harbolets Road,
West Chilmington RH20 2LG



Tel: 01798 813298

paul@pbproperties.co.uk
www.pbproperties.co.uk

Drawings produced using Vectorworks
CAD. Only written dimensions to be
respected. Copyright protected to
PB Properties



CHARTERED PRACTICE

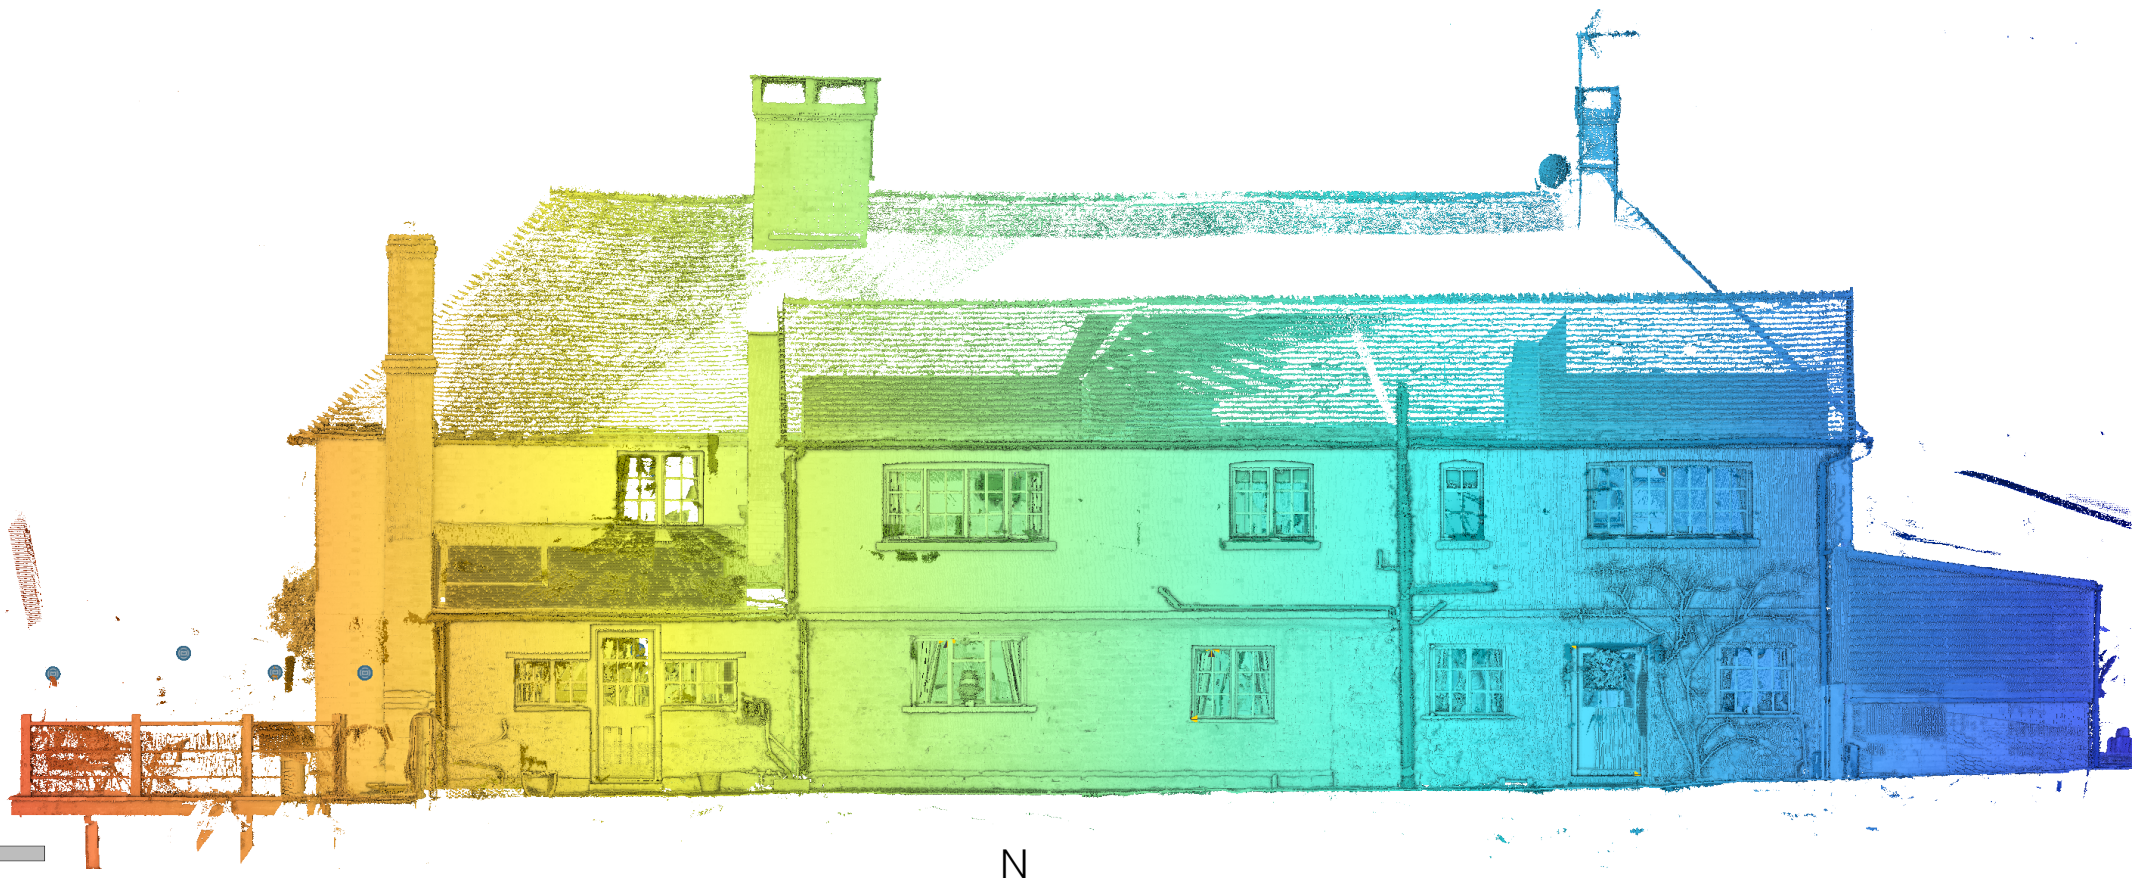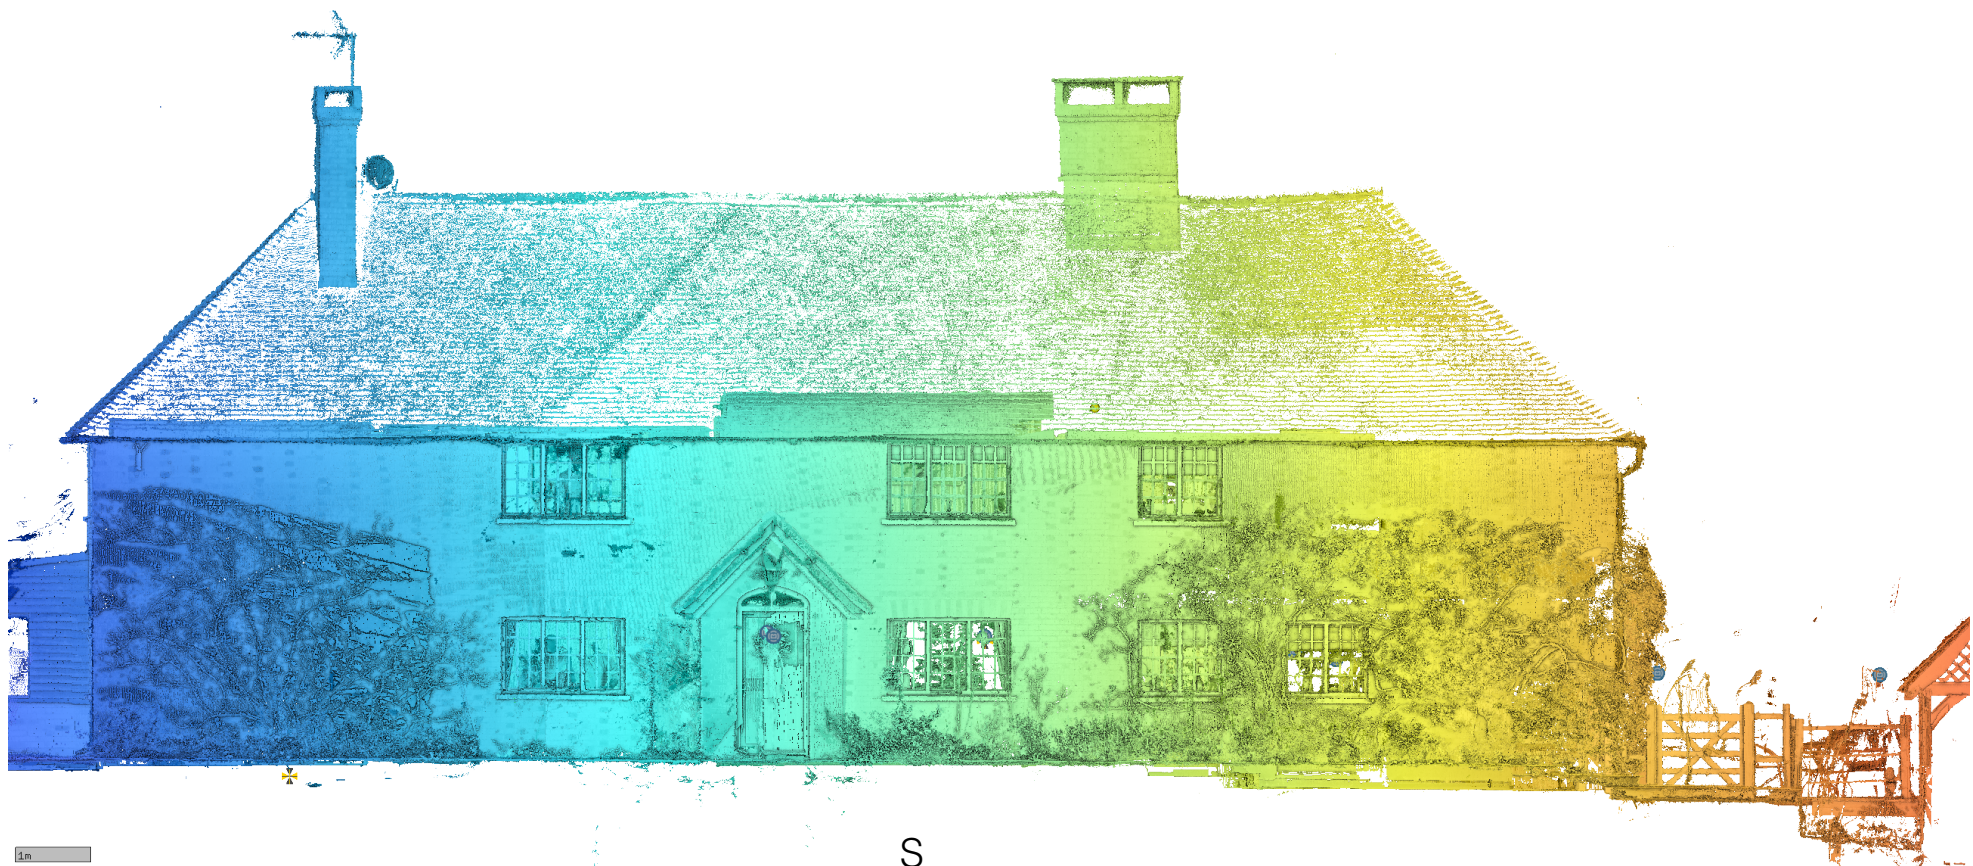

LIDOR SCAN EXISTING DETAILS AS REFERENCE ONLY

