
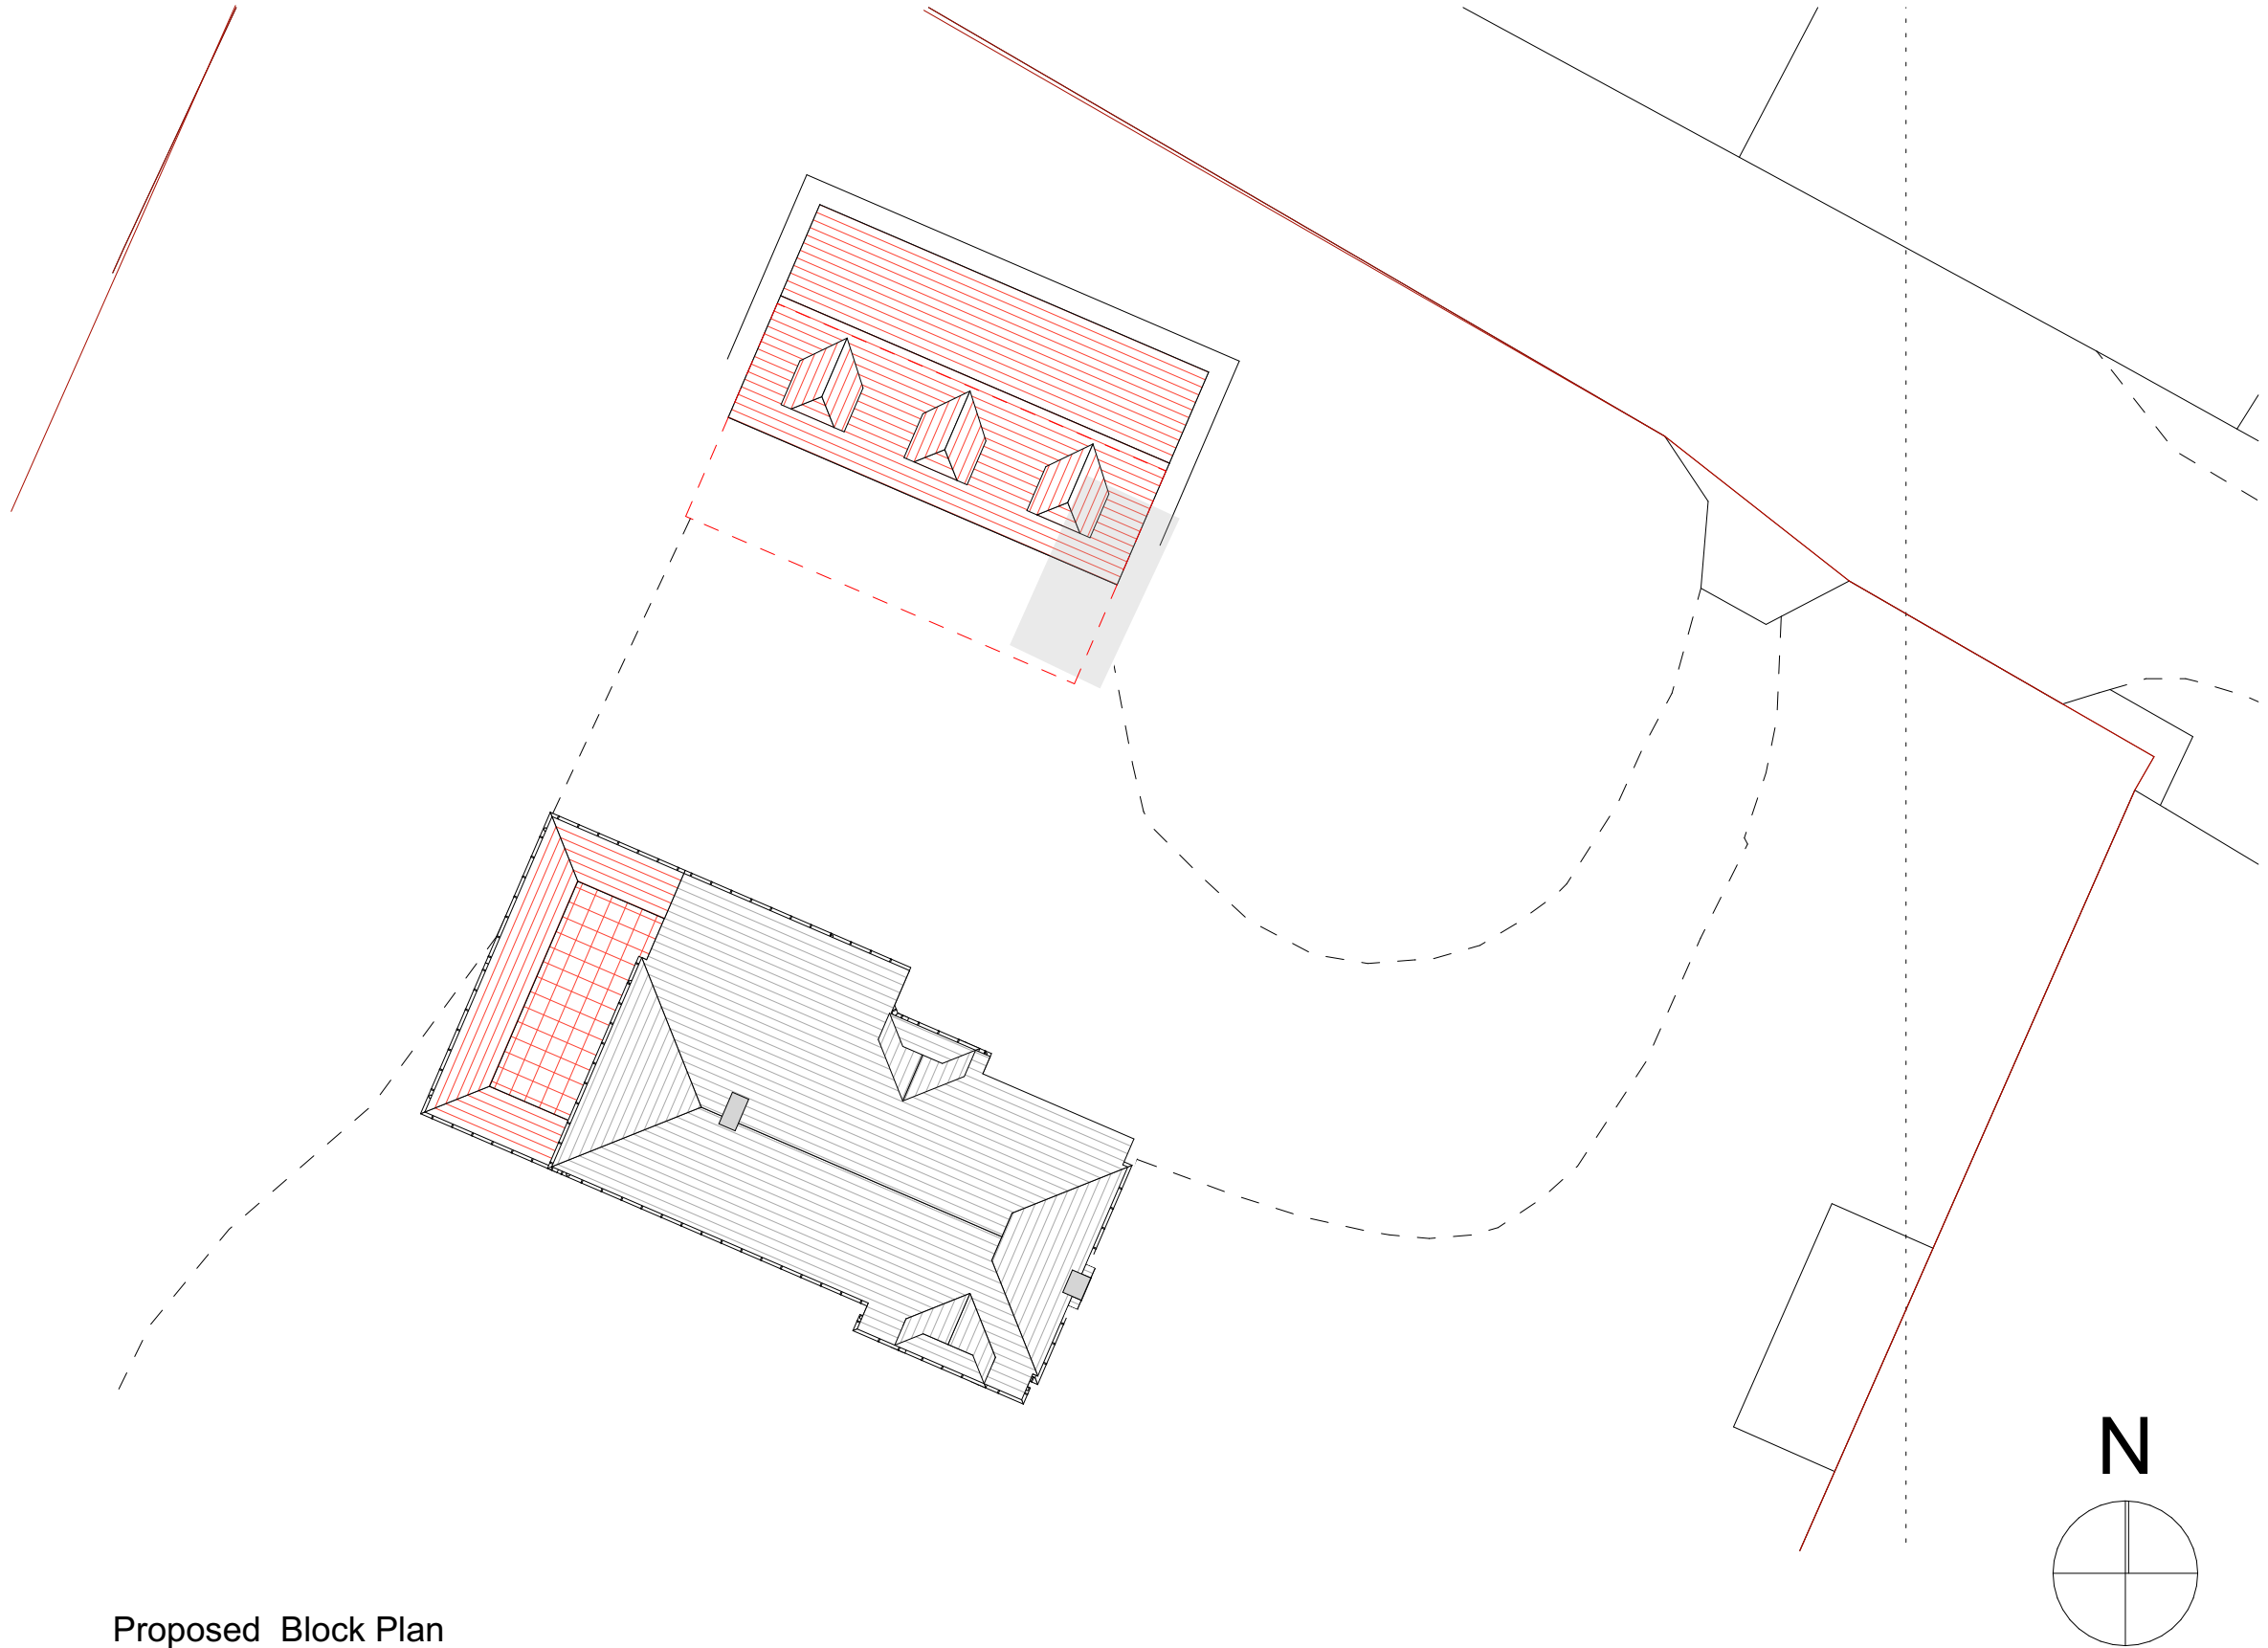
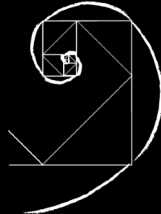


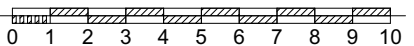

Proposed Block Plan
Scale 1:1200

job no.	243	drawing no.	A.03
 Inside Out architectural consultants ltd			
client	Mr. & Mrs. Ovelgonne		
job	Roosthole, Hammerpond Road, Mannings Heath, West Sussex. RH13 6PG		
drawing title	Proposed Block Plans		
scale	See Drawing	drawn	date
Scale 1:200			
			
© Inside Out Architectural Consultants Ltd 2011			
job no.	243	drawing no.	A.03